© Michael Cook Associates | limited. No dimensions to be scaled from drawing. The contractor should check all dimensions on site. It is the contractors responsibility to ensure compliance with Building Regulations.

Client name: MILMINGTON HOMES LTD	Drawing title: PROTS 46-50 HOUSES	Drawn: SW / Checked: AC / Date: 07.06.30
Site title: ST BARNABAS	Scale: 1:100 @ A3	Job no: 2482 / Drawing no: 404 / Rev: B

APPROVAL

Date

MICHAEL COOK ASSOCIATES
Brooklyn Chambers
11 Goring Road
Worthing
West Sussex BN12 4AP
Tel: 01903 248111
Fax: 01903 248666
E-Mail: office@michaelcookassociates.co.uk


CAD ref: 2482-06-PROTS - 07.06.30 - SW

Rev	Date	Revision Details	Dr	Ch
B	08.01.10	Ch. shower room added to ground floor plan	SW	ACC
A	30.08.07	Velux rooflight removed from entrance hall canopy and repositioned on front elevation	SW	ACC


8. Shower room added to GF plan in front porches.
7. 2nd floor layout on front porches corrected by handing floor plans (currently incorrect and does not work).
6. Ground & 1st floor windows line up (plots 47, 50, 71, 75) from elev.
5. Rear elevations corrected to split floor plans (i.e. good practice).
4. Tile hanging omitted over 2nd floor windows.
3. Detail around window clarified (i.e. stretcher brick course around windows sitting 30mm proud of face brickwork with brick on edge sill.
2. 2nd floor window over includes brick on edge sills.
1. Decorative brick detailing omitted from side elevations and verge.

DRAWING VARIATIONS


GROUND FLOOR PLAN

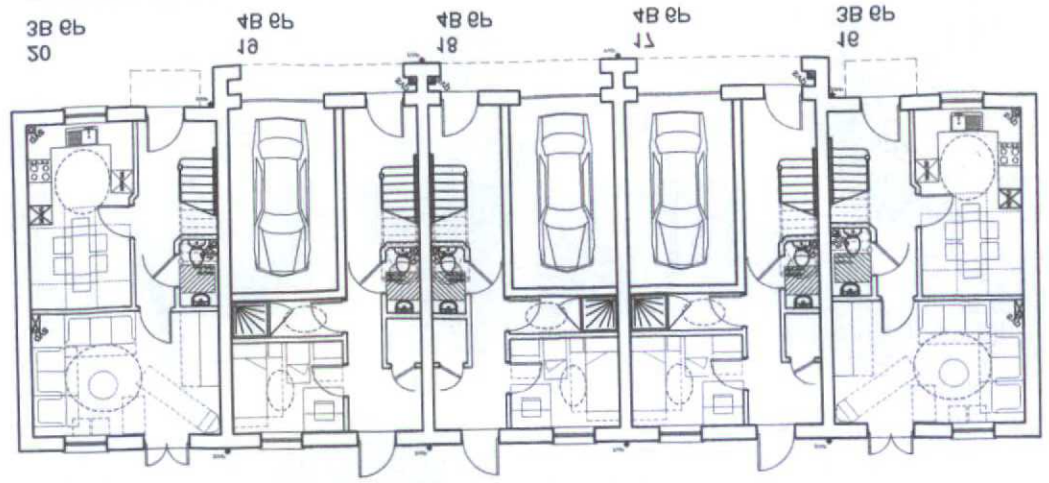

SECTION A-A

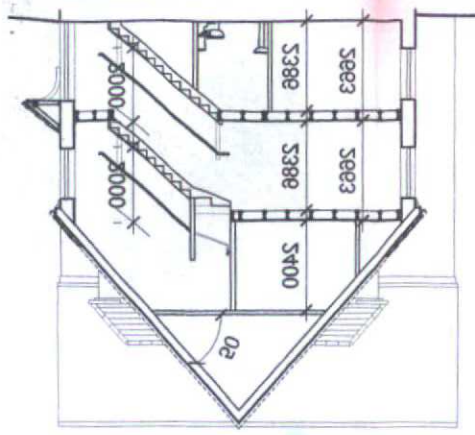


SECTION B-B

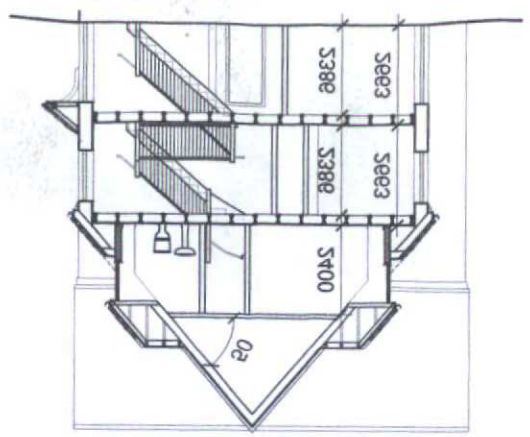


RECEIVED
3.8.10
BOROUGH OF WORTHING


FIRST FLOOR PLAN

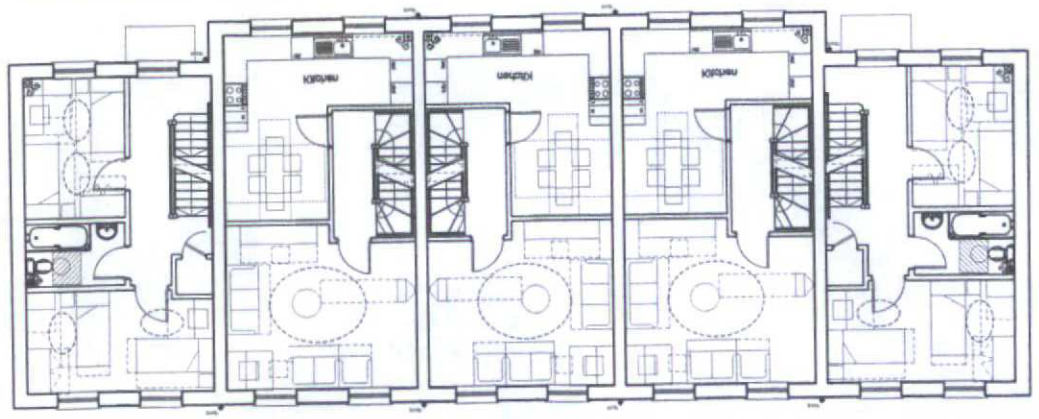

SOUTH EAST
REAR ELEVATION

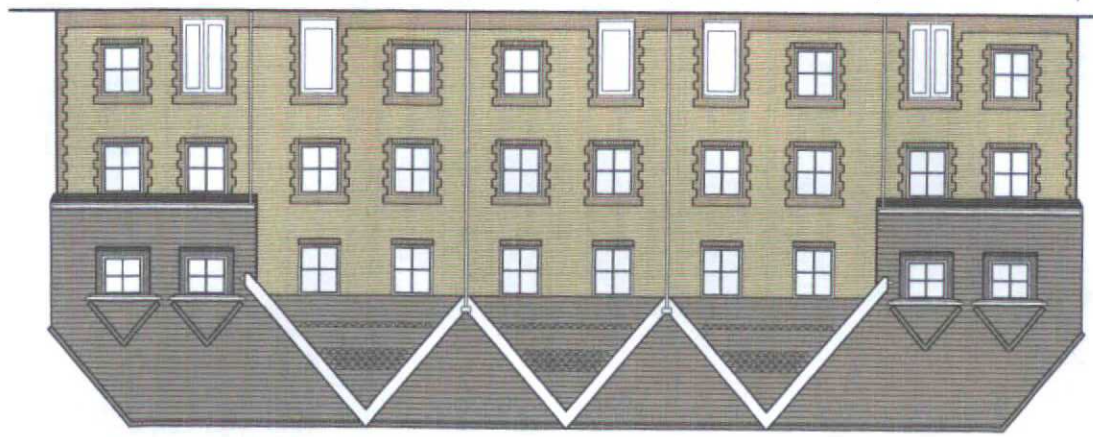


NORTH EAST
SIDE ELEVATION 3D

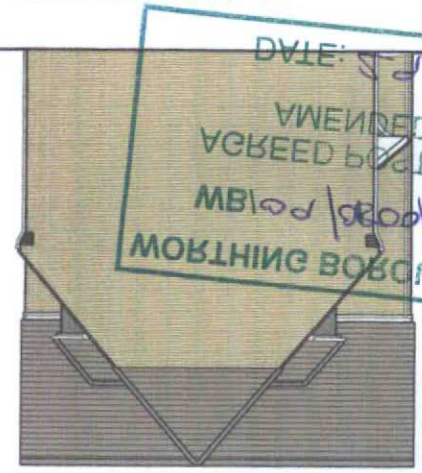


DATE: 1st Oct 10
AMENDED PLAN
AGREED POST DECISION
WORTHING BOROUGH COUNCIL
MB / pod / 1st / Mar / 11


SECOND FLOOR PLAN

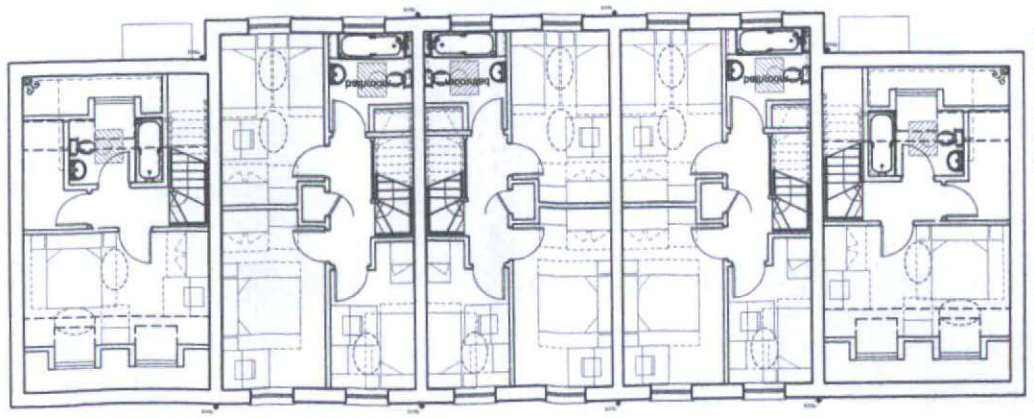

NORTH WEST
COURTYARD ELEVATION

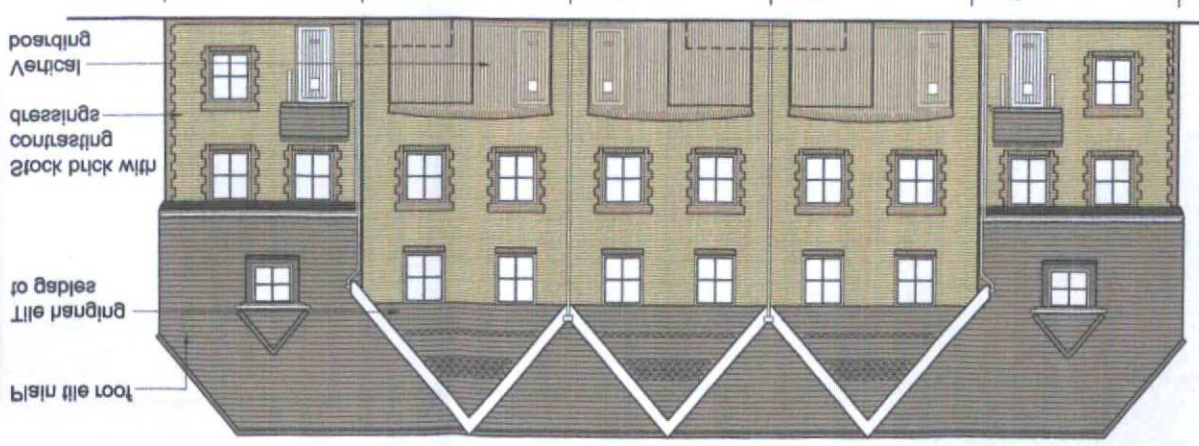

SOUTH WEST
SIDE ELEVATION 1E

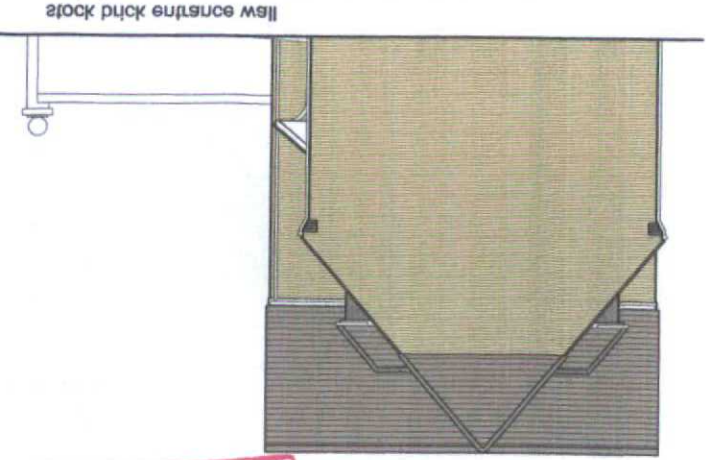

T.P. OFFICE COPY

CDM 2007 Health & Safety Information:
Any information stated may be different however, should no dwg