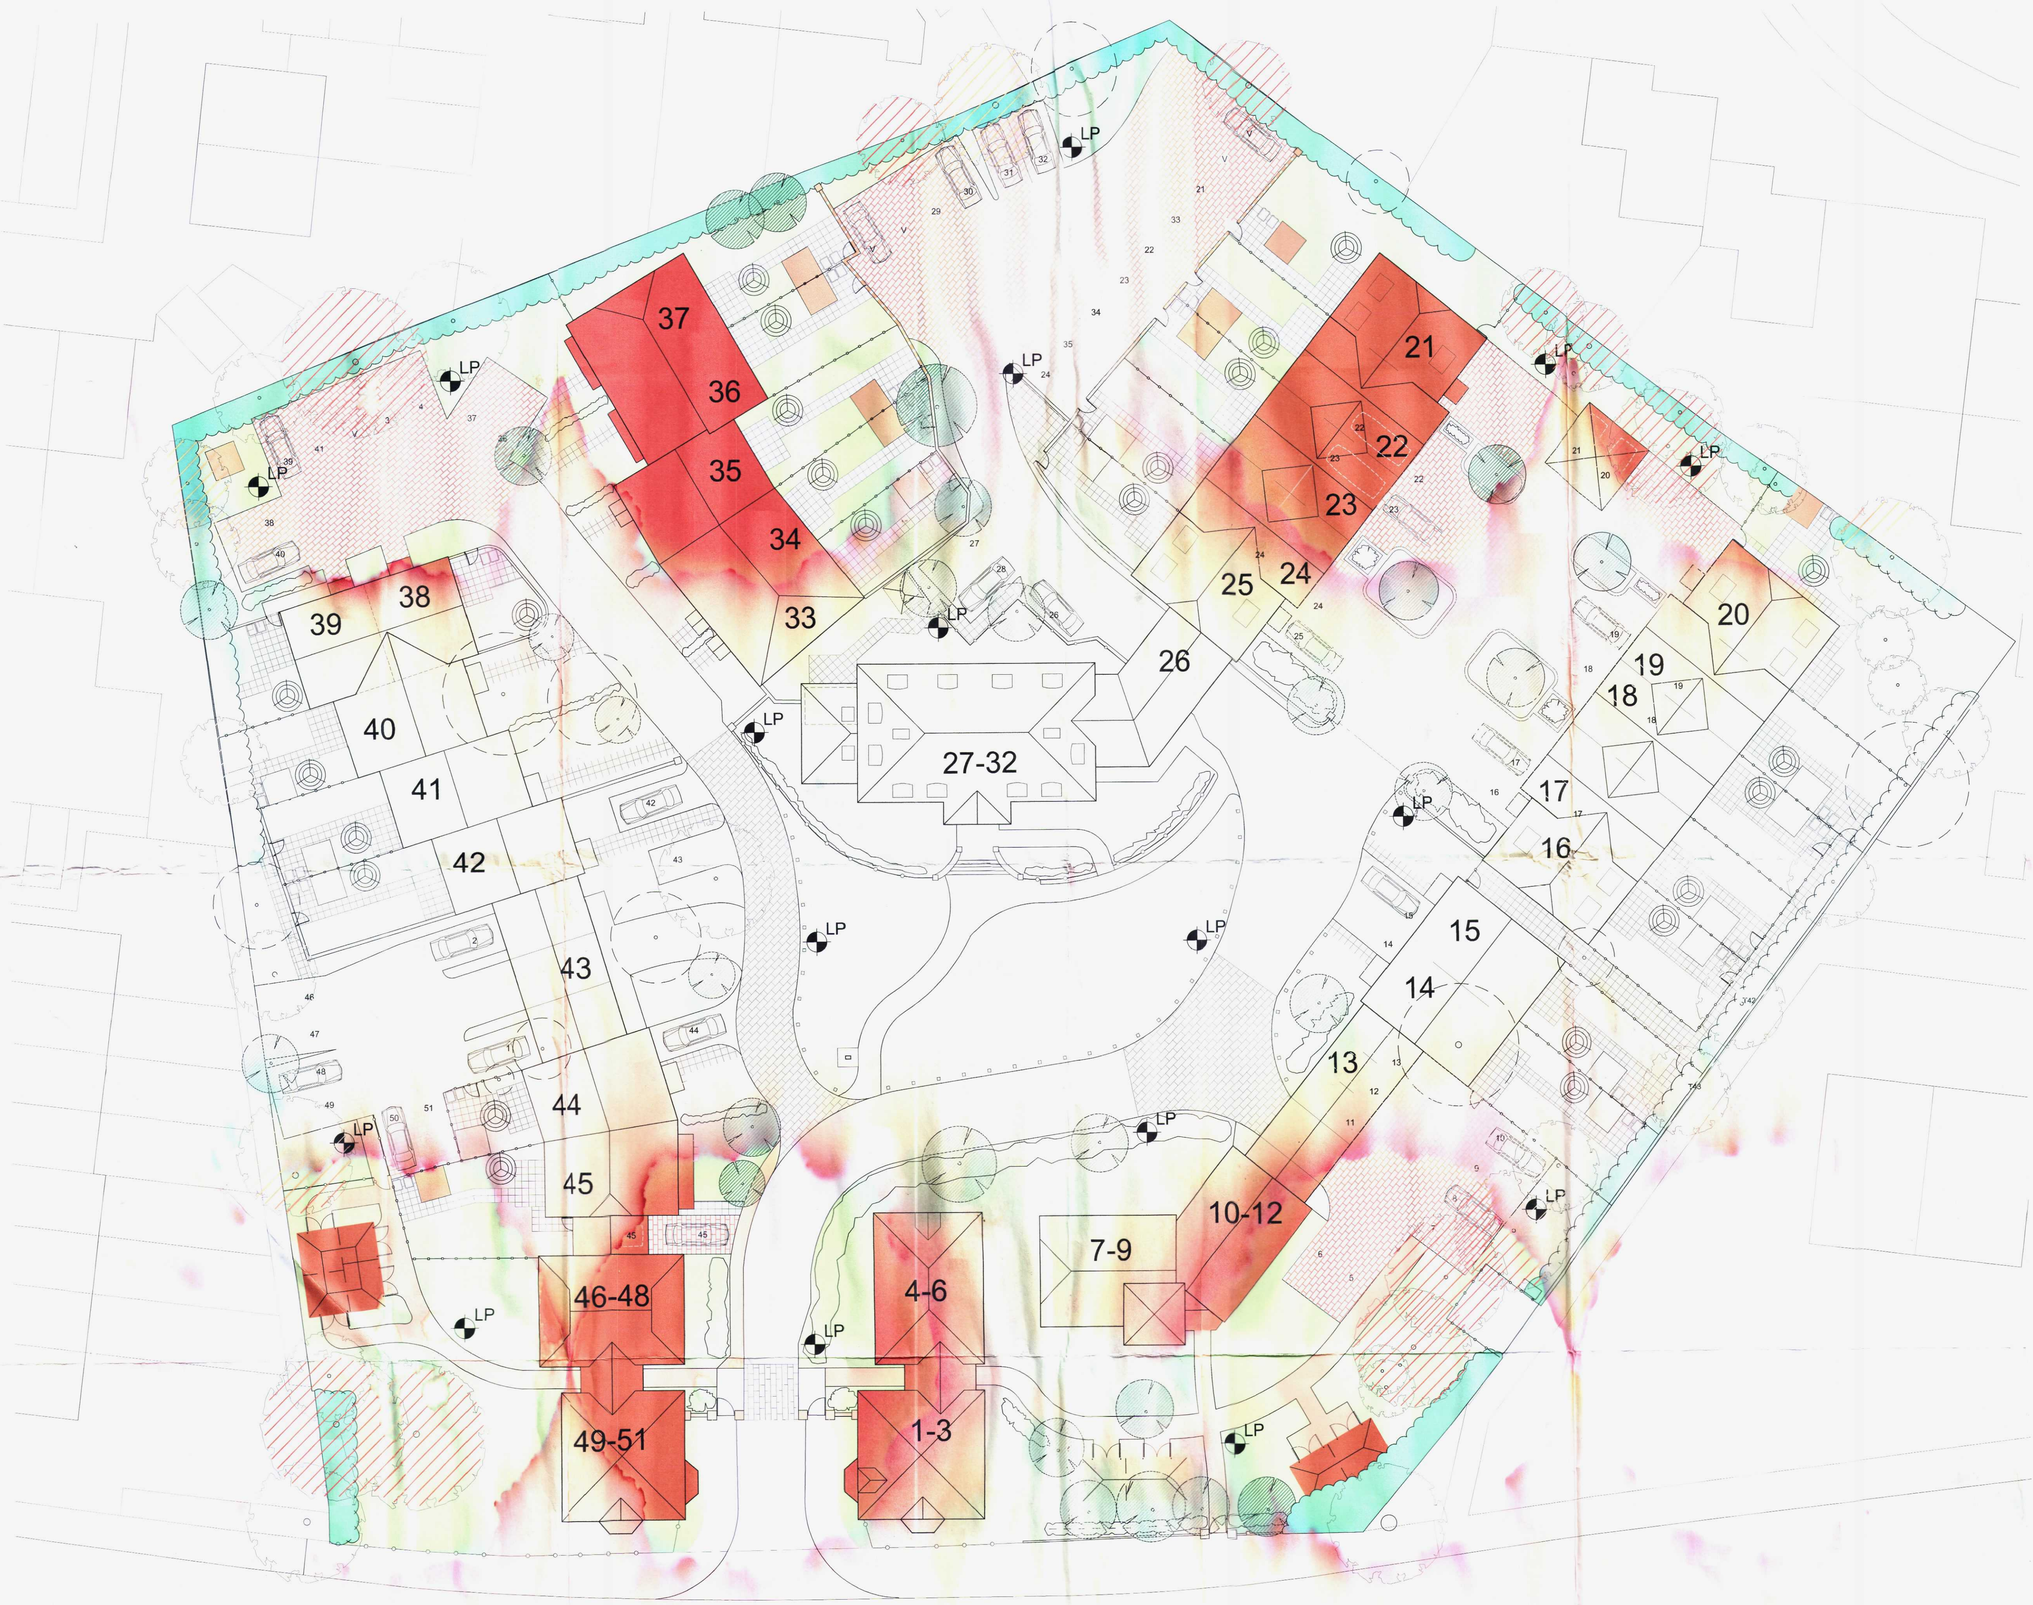


CDM 2007 Health & Safety Information

This information relates only to 'Significant Hazards' identified on this drawing and is to be read in conjunction with the Designer's Risk Assessment Register.

External Works Legend

- 450x450 paving units
- SW — Screen wall and to be 1800 high - brick
- SW+t — 900mm Brick screen wall with 900mm high close boarded timber fence fixed on top. See drawing 5435/111 for details.
- Railings 900 high black railings. See drawing 5435/111 for details.
- 150x150mm square timber bollard - 750mm high
- 1800mm high timber close boarded fence
- Gate to rear gardens - to provide min 850mm clear opening and to be1800mm high close boarded gate to match fencing
- Rotary cloths dryer (drying Space)
  4m+ line length for 1-2 bedroom dwellings
  6m+ line length for 3+ bedroom dwellings.
- Refuse and recycling external bin store location. Household refuse bin volume as BS 5906:2005 with 100 litres for single bedroom dwelling with further 70 litres for each additional bedroom.
- LP — Indicative lamp post positions. To be approved by client and electrical engineer to ensure minimum lighting levels are achieved throughout the site in accordance with the ER's.
- Shed location providing -
  Cycle storage for 2 cycles 2mx1.5m space and 1sqm of area for tool storage.

North

Key

- Existing trees / Existing trees with TPO's
- New trees & planting
- Trees removed refer to tree report
- Proposed cycle shed and bin stores for flats. See construction drawings for details
- Resin Bonded Gravel
- Tarmac
- Block Paving
- Block Paving

Rev	Date	Revision Details	Dr	Ch
E	09.07.10	Updated to clients comments.	sw	acc
D	02.07.10	Updated to clients comments.	sw	acc
C	17.06.10	Revised to CW comments.	sw	acc
B	12.04.10	External works key amended.	sw	
A	09.04.10	Planting demarcation added between plots 36-37, 40-41 & 44-45. Planting added to the front of flats 4-12. Access path added from flats 49-50 to join up with open space access path. Access path adjusted to from Columbia drive into flats 7-9 and bin store position moved in towards plots 10-12. Railings & gate added to rear of plot 45 & manor house. Low level concrete bollards added to front of manor house & adjoining fence behind plot 33-37 revised to 900mm high brick wall with 900mm timber trellis fixed on top.	sw	

Brooklyn Chambers
11 Goring Road
Worthing
West Sussex BN12 4AP
Tel: 01903 248777
Fax: 01903 248666
E-Mail: office@michaelcookassociates.co.uk

MICHAEL COOK ASSOCIATES

Client's Name
Willmington Homes

Job Title
St Barnabas
Columbia Drive

Drawing Title
Contract Site Layout Plan 1

Scale
1:200 @ A1 / 1:400 @ A3

metres 4 8 12 16 20

Drawn | Checked | Date
08.02.10

Job No: 5435 | Drawing No: C-001 | Rev: E

Status
APPROVAL

CAD Plot date: 12/07/2010 - 08:14:13 — 5435-pd-site plan.dwg

© Michael Cook Associates Limited. No dimensions to be scaled from drawing. The contractor should check all dimensions on site. It is the contractors responsibility to ensure compliance with Building Regulations.