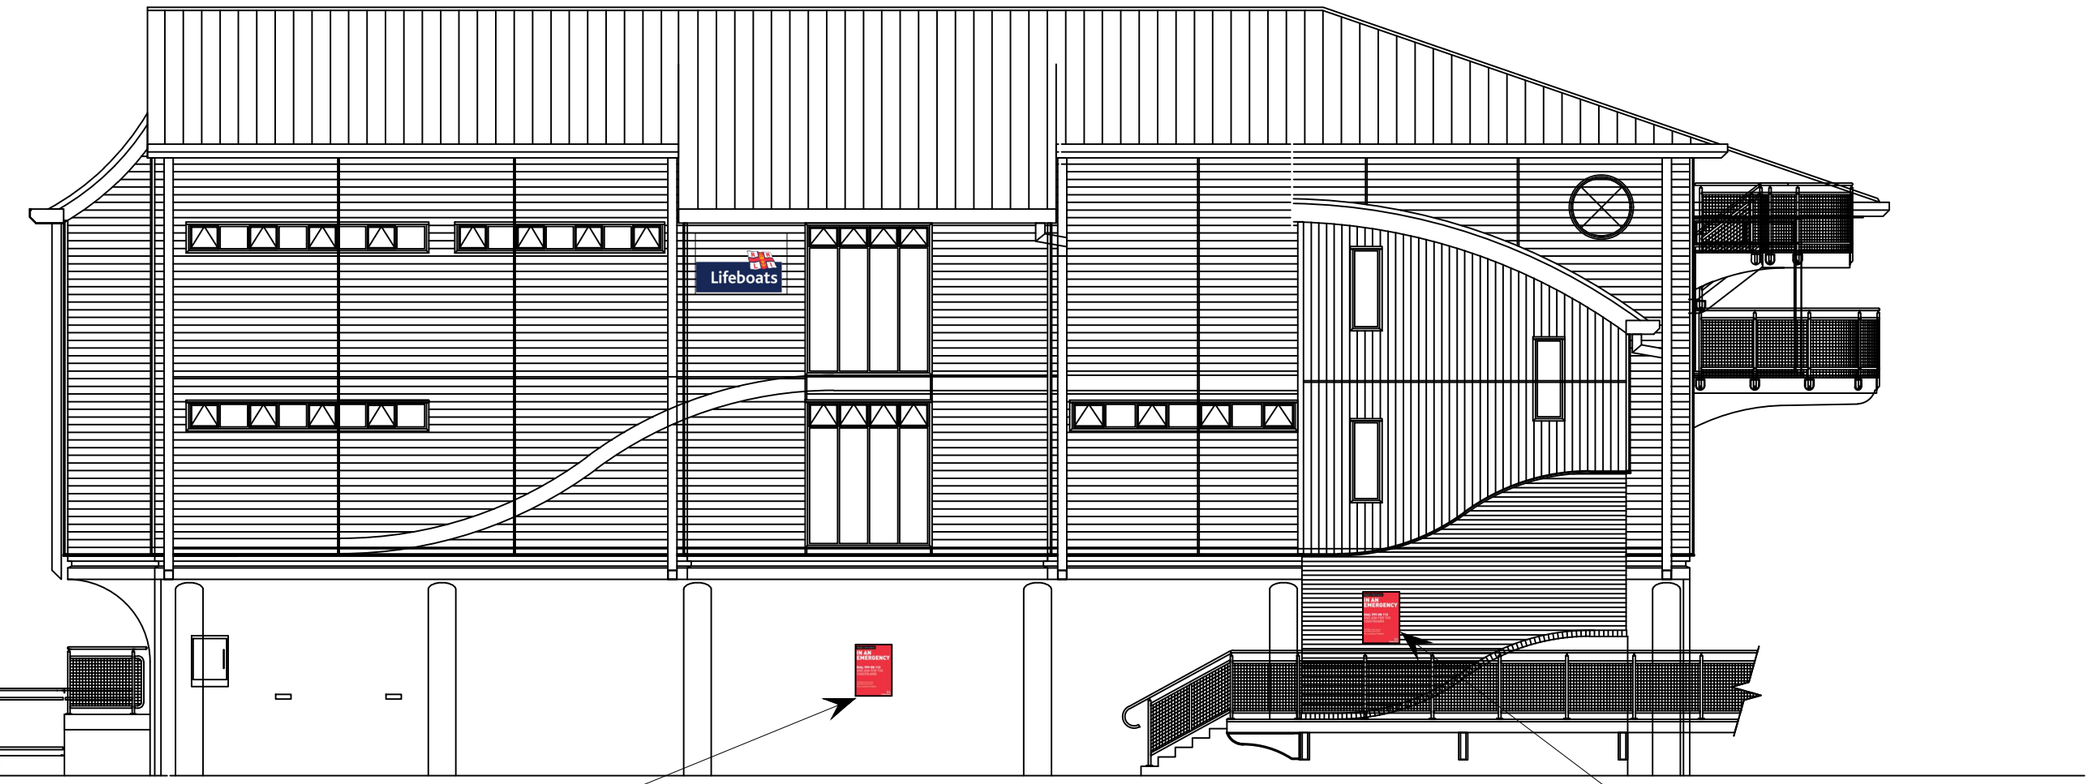

New "IN AN EMERGENCY" A1 tray sign

New "IN AN EMERGENCY" A1 tray sign

PROPOSED WEST ELEVATION

Station: Shoreham Harbour Lifeboat Station	Date: JAN 2022	Drawn By: ALH	Checked: BY	Scale: A3: 1/100	Rev: A	ROYAL NATIONAL LIFEBOAT INSTITUTION SOUTH EAST ESTATES WEST QUAY ROAD POOLE DORSET
Title: Proposed West Elevation	Drawing No.: SE 05/015					Tel: 07971 990102 Email: andrew_harris2@rnli.org.uk