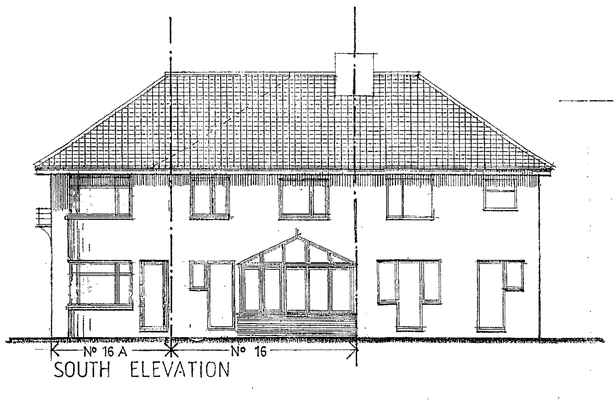

SOUTH ELEVATION

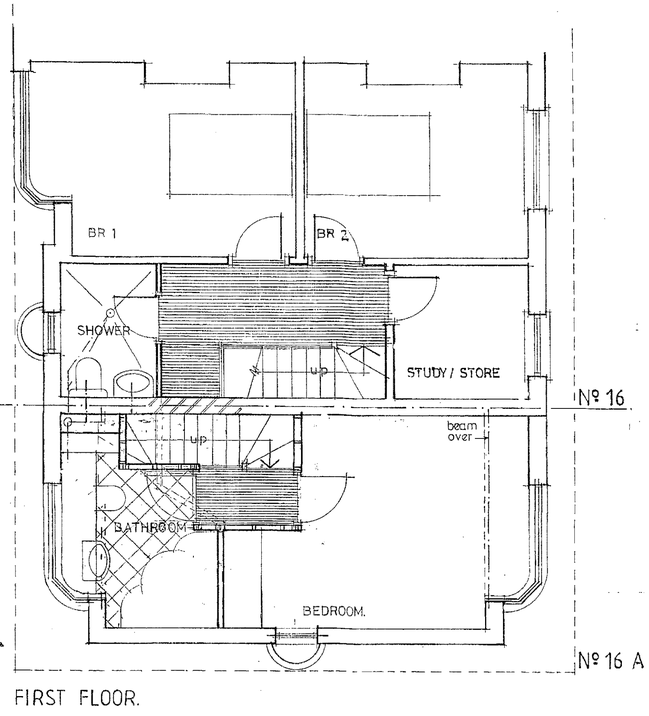

FIRST FLOOR.

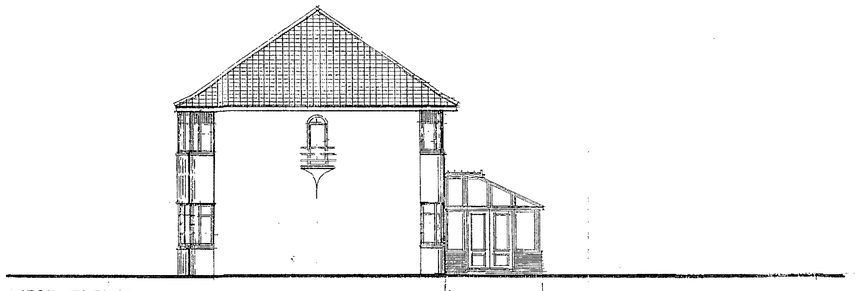

WEST ELEVATION

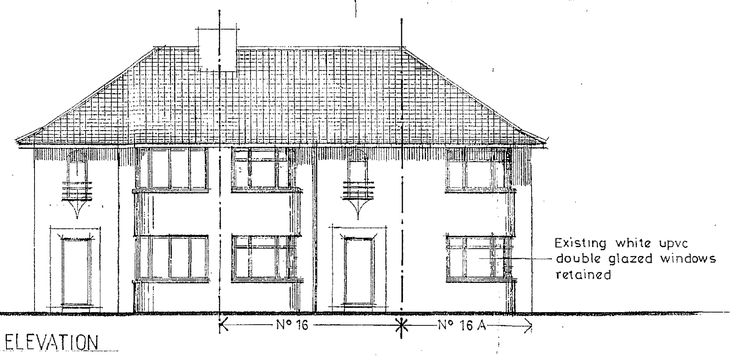

NORTH ELEVATION

0 1 2 3 4 5 6 7 8 9 10
Metres

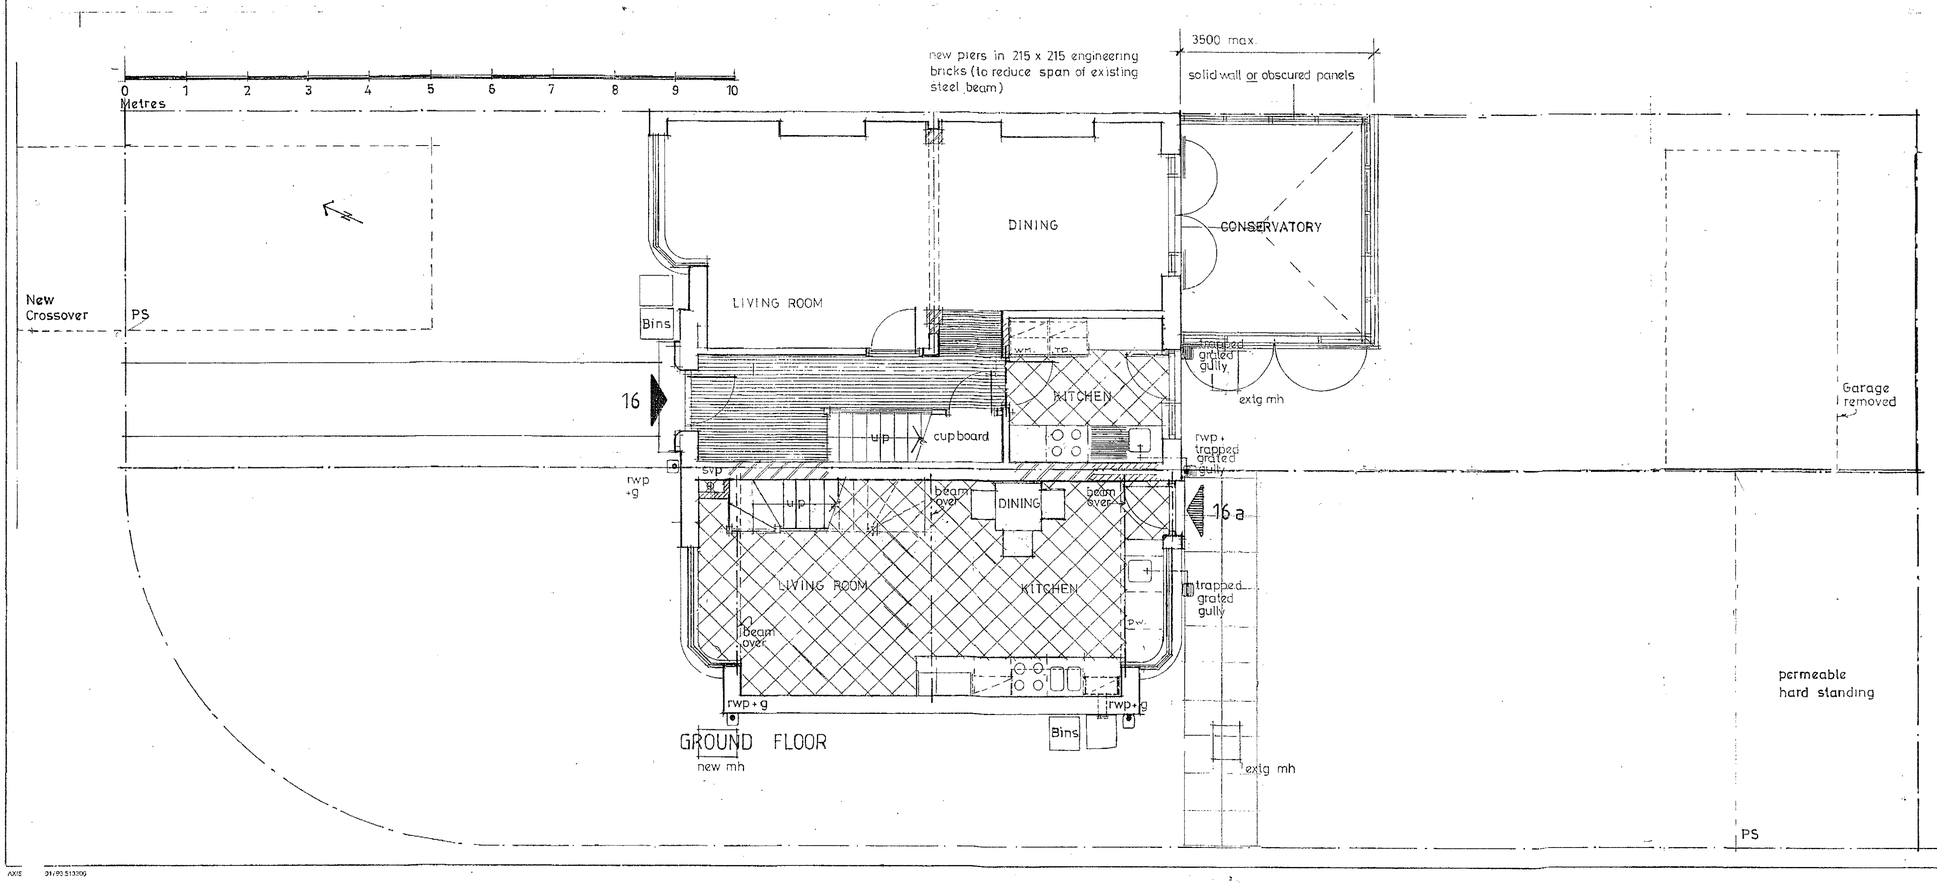

NOTES

~~All dimensions must be checked on site and not scaled from this drawing.~~

ADUR & WORTHING PLANNING SERVICES

AWDM/ 0752/13

DATE VALID Rec. 18/7/13

	Date	Revisions
E	17/7/13	WINDOWS AMENDED TO SHOW RATIO.
D	25/3/13	GARAGE RE-APPROVED. MS.
C	4/3/13	P/A DRWG AMENDED. MS.
B	21/2/13	P/A DRWGS AMENDED. MS.

© copyright

Architects.
Martin Szczerbicki Associates
128 Hollingbury Road
Brighton
BN1 7JD

Client

Job Title
Proposed Conversion to Two Dwellings
16 Old Shoreham Road
Lancing.

Drawing Title
Proposed
Plans and elevations

Scale 1/50 & 1/100

Date 10 / 2012 | Drawn by MS

Drg No. 12.10.01 / 3 | Rev. E

841 x 594mm A1