CITYZEN IS THE TRADING NAME FOR CITYZEN LIMITED; REGISTERED OFFICE: PRESTON PARK HOUSE, BRIGHTON, BN1 6SB; REGISTERED NUMBER: 10634993

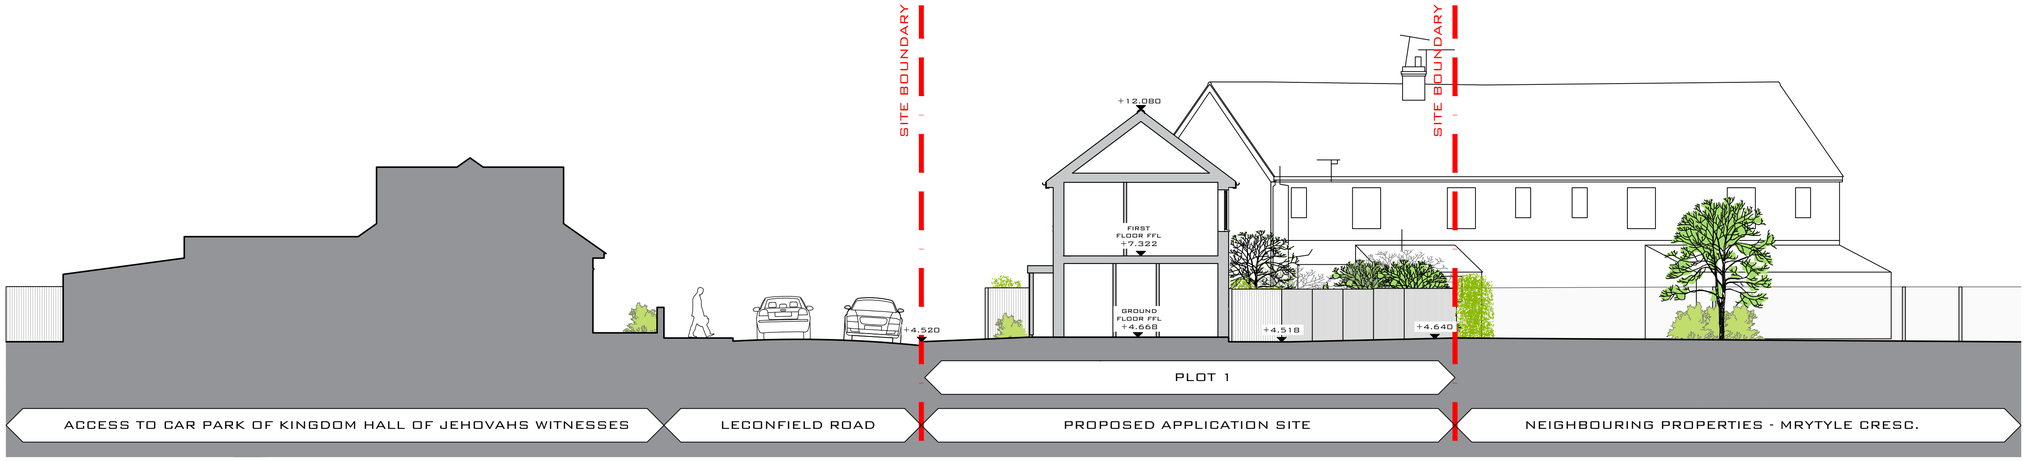

Proposed Site Section A-A

1100 SCALE @ A1

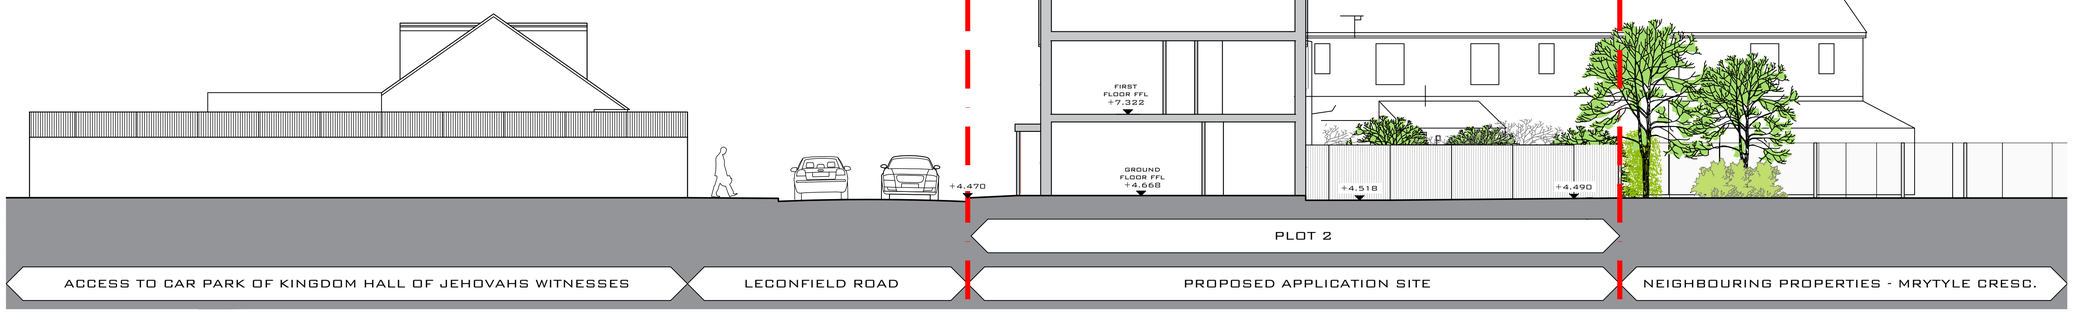

Proposed Site Section B-B

1100 SCALE @ A1

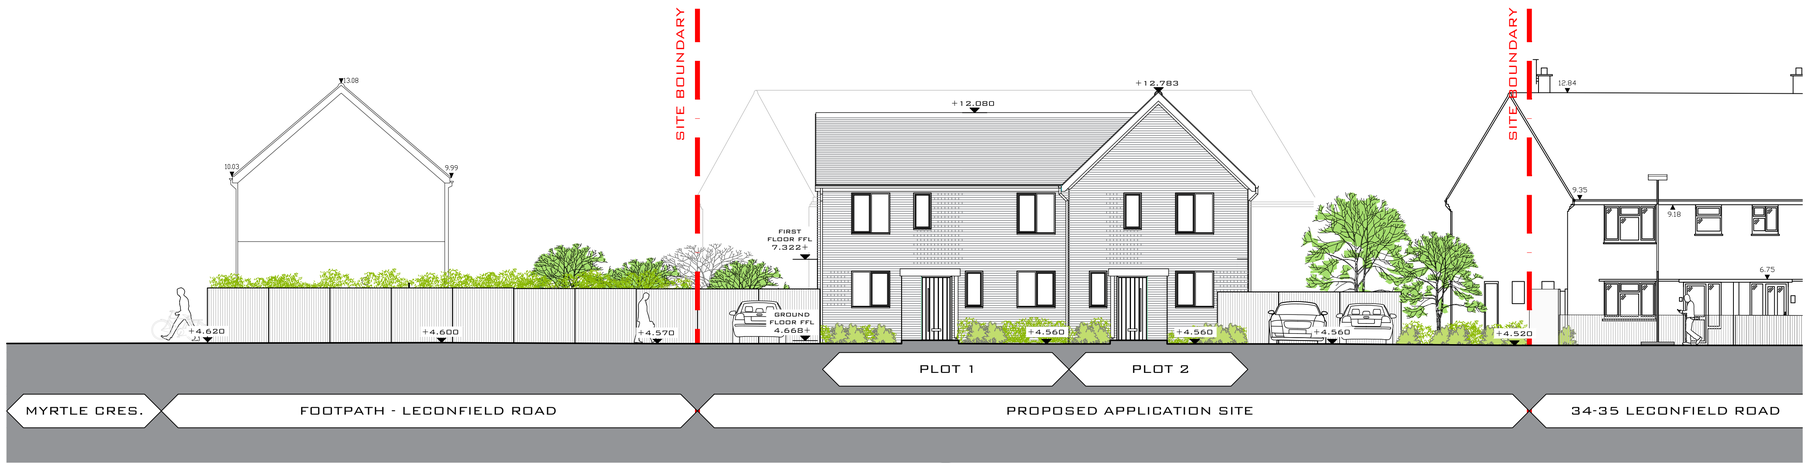

Proposed Street scene elevation

1100 SCALE @ A1

Notes:

- DRAWINGS SHOULD ONLY BE SCALED FOR PLANNING PURPOSES. DO NOT SCALE FROM THIS DRAWING FOR CONSTRUCTION PURPOSES.
- ALL DIMENSIONS ARE IN MM, UNLESS STATED OTHERWISE.
- ALL DIMENSIONS TO BE CHECKED ON SITE PRIOR TO CONSTRUCTION OR ORDERING.
- ANY ERRORS OR OMISSIONS TO BE NOTIFIED TO CITYZEN IMMEDIATELY.
- CITYZEN IS NOT RESPONSIBLE FOR ANY BUILDING WORK THAT IS CARRIED OUT ON SITE.
- ALL PROPERTY BOUNDARY LINES ARE ASSUMED.
- IF IN ANY DOUBT, ASK.



LEGEND

NTS @ A1

0M 1M 2M 3M 4M 5M 10M

Scale Bar @ 1:100

1:100 @ A1

REV	DATE	REVISION	DRN	CHD	APP

CITYZEN ARCHITECTURE | ENVIRONMENT
MARITIME HOUSE
BASIN ROAD NORTH
HOVE
EAST SUSSEX
BN41 1WR
CONTACT@CITYZENDESIGN.CO.UK
WWW.CITYZENDESIGN.CO.UK
01273 915010
CIAT CHARTERED PRACTICE

COPYRIGHT CITYZEN LIMITED

CLIENT: Cheesmur Building Contractors

PROJECT: Leconfield Road

TITLE: Proposed Street Scene & Sections

DESIGNER:	DATE:	REVISION:
Roman Schnecker	13.12.22	~

PURPOSE OF DRAWING:	SUITABILITY:	RIBA STAGE:
Information	S2	4

DRAWING NUMBER: 2244-CTZ-Z1-XX-DR-A-3100

File Path: \\server-dc1\Unrestricted\01 Projects\Cityzen\2200\2244 Small Sites Lot 1\3 - Project Documentation\3.1 Drawings\02 - CAD\2244 Leconfield Z1.dwg