Key:

“Marshalls or similar” permeable paving to parking areas

“Marshalls or similar” block paving to main entrance pathways

“Marshalls or similar” paving to private patios

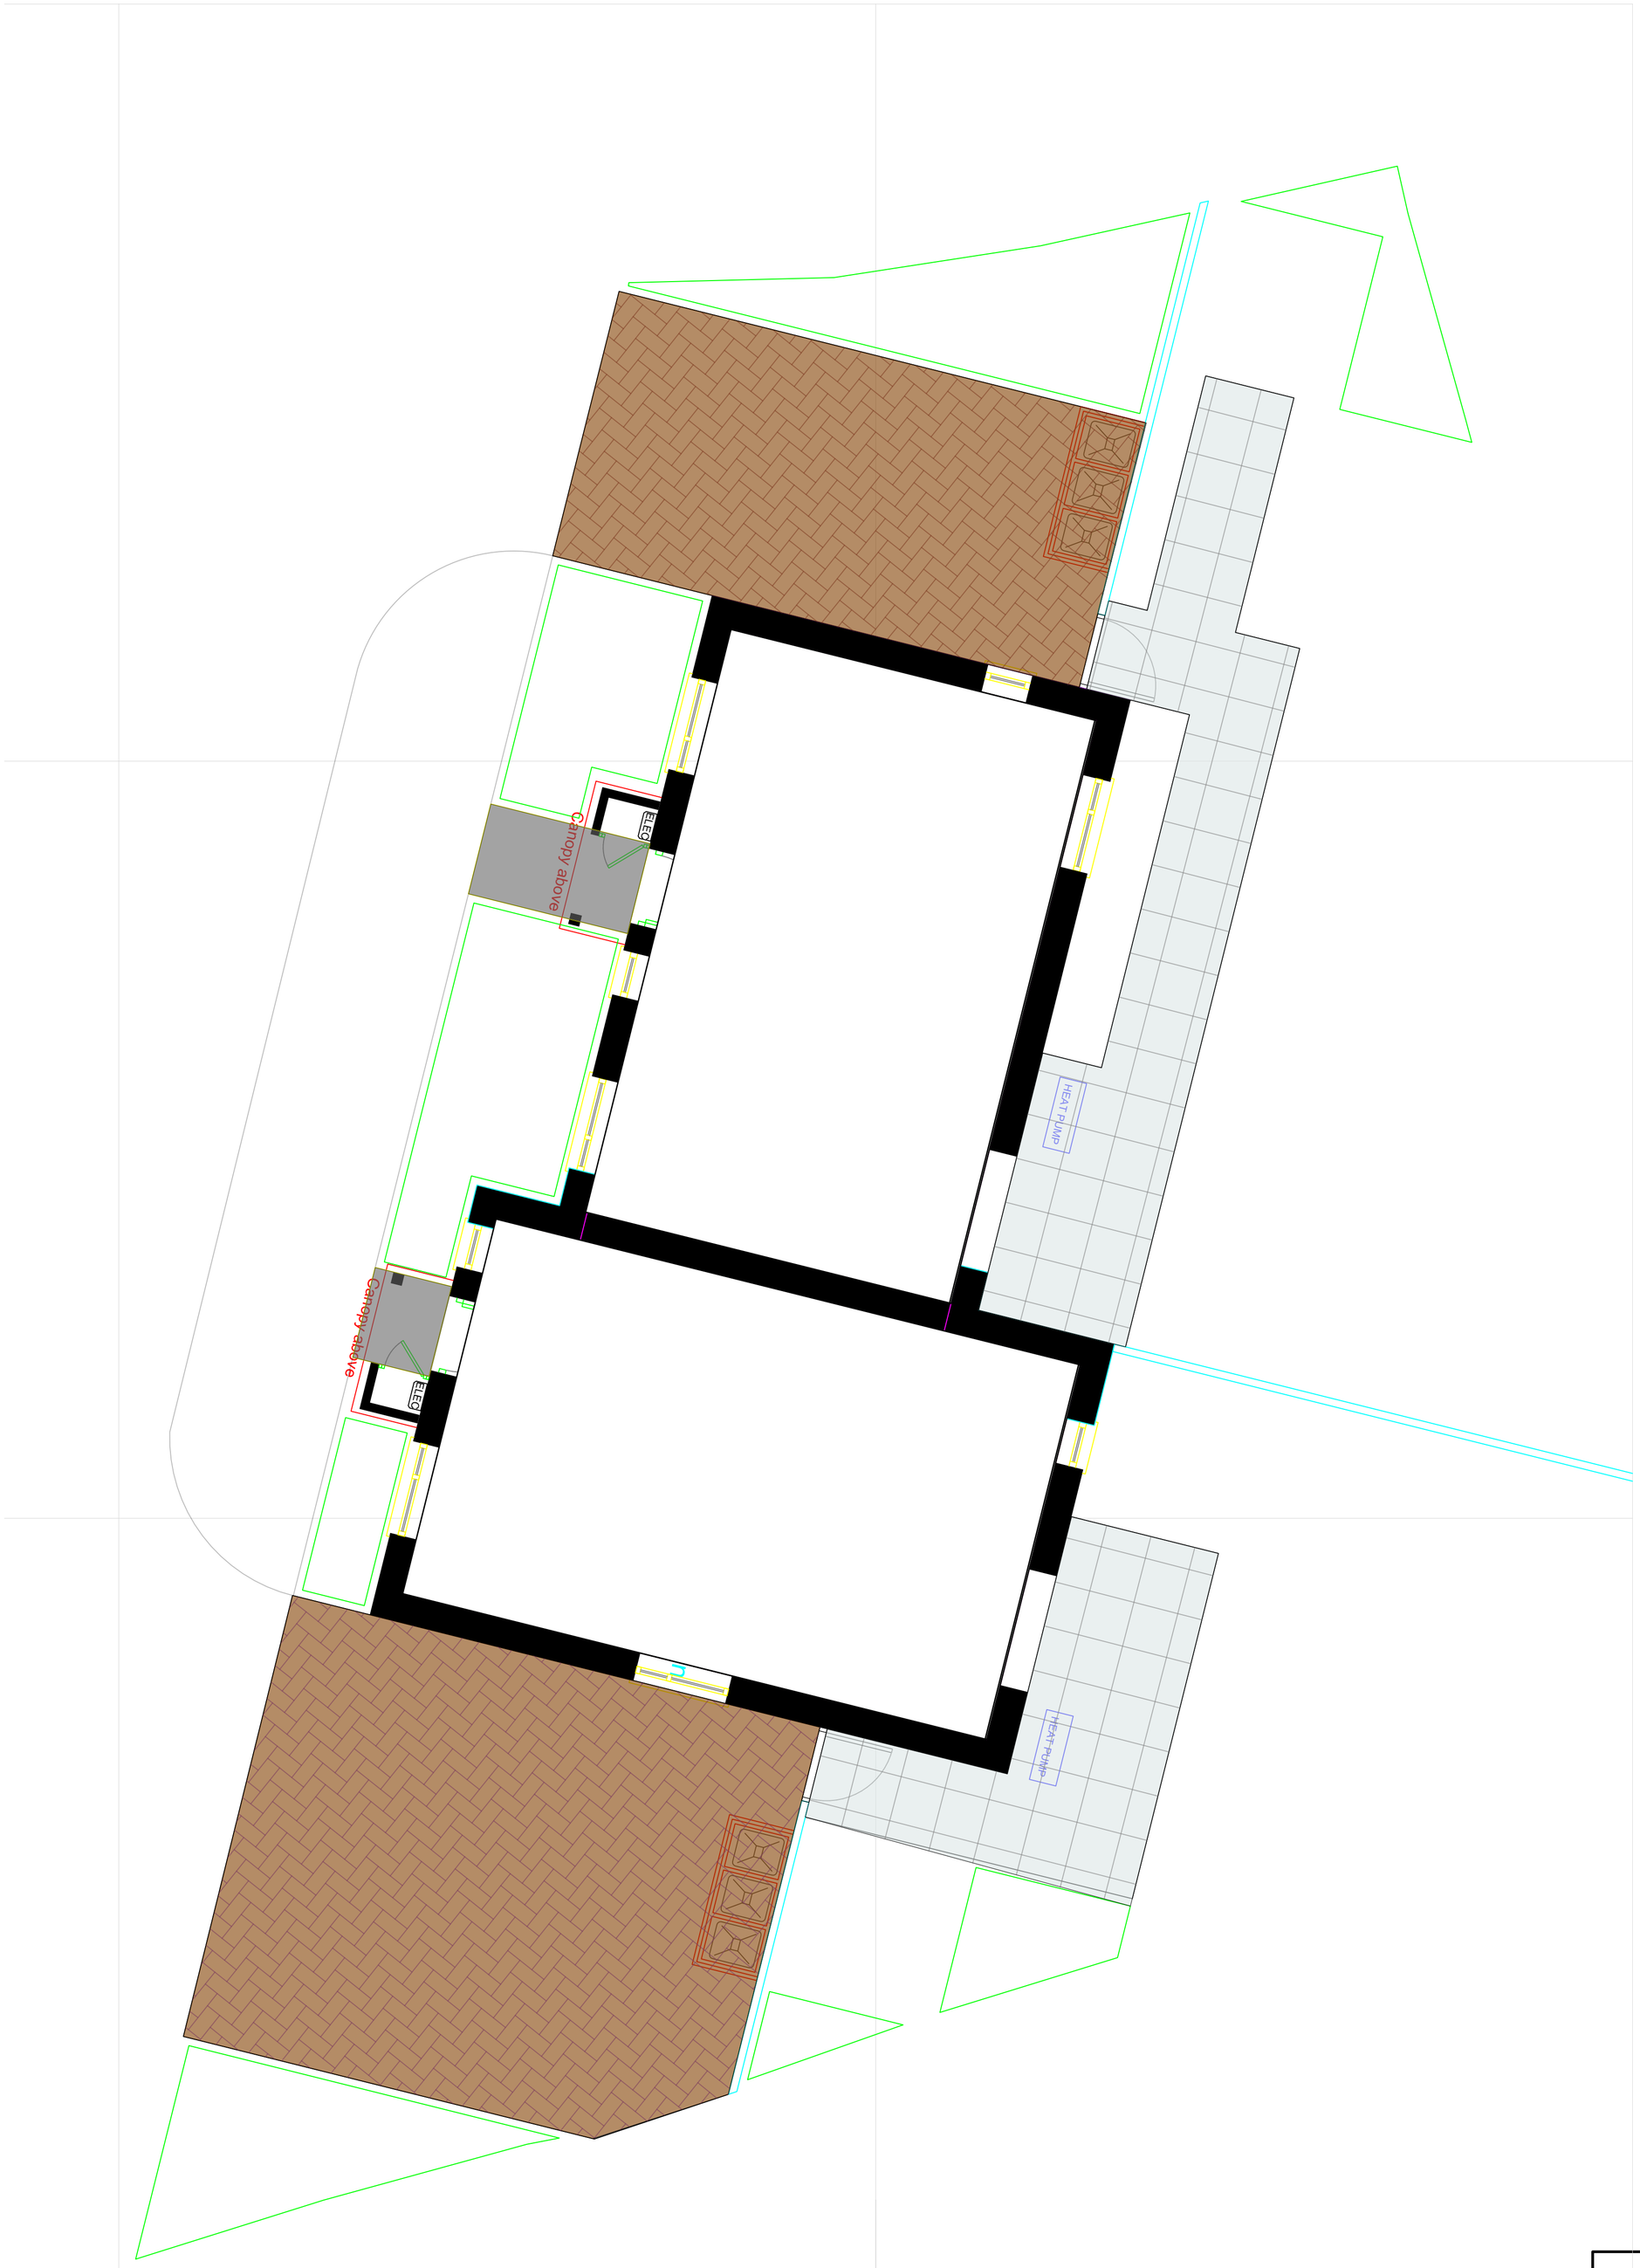

Donna King
Landscape & Garden Design
Email: donnakinggardens@gmail.com
Mobile: 07908549356

General Notes:
All measurements must be checked on site and not scaled from this drawing.
Notify the designer/landscape architect of any discrepencies and await instructions before proceeding.
If in doubt: Ask

Client
Adur District Council

Project Title
Leconfield Road Residential Development
Adur District Council

Drawing Title
HARD LANDSCAPING PLAN
For Information

Drawn By	Scale
DK	1:50
Date: 10/12/2022	Drawing No.: LR1002