Plan 3 of 3

The property owner is required to serve a party structure notice on the adjoining owner as required by The Party Wall etc Act 1996.

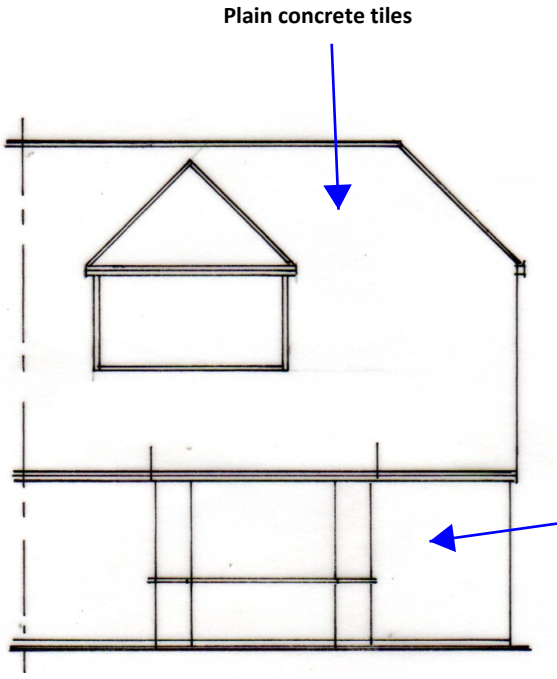

EXISTING FRONT ELEVATION (SOUTH) 1:100

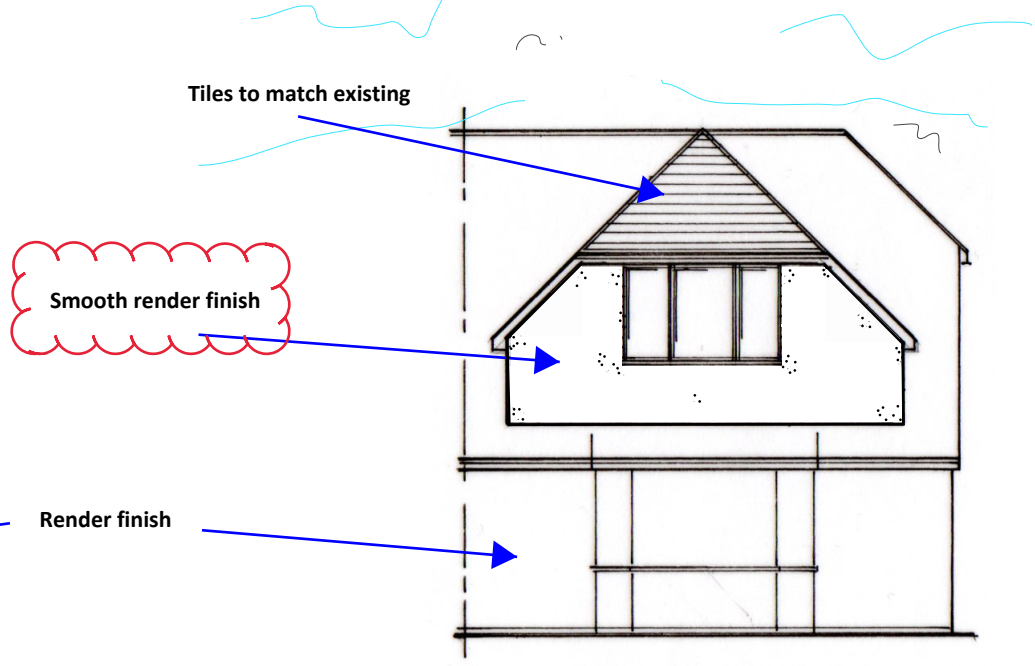

PROPOSED FRONT ELEVATION (SOUTH) 1:100

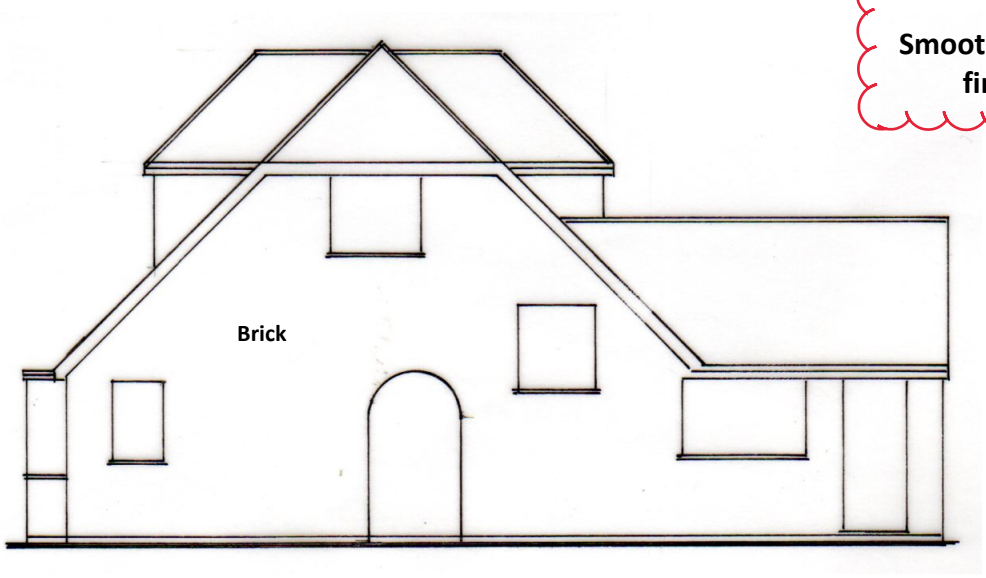

EXISTING SIDE ELEVATION (EAST) 1:100

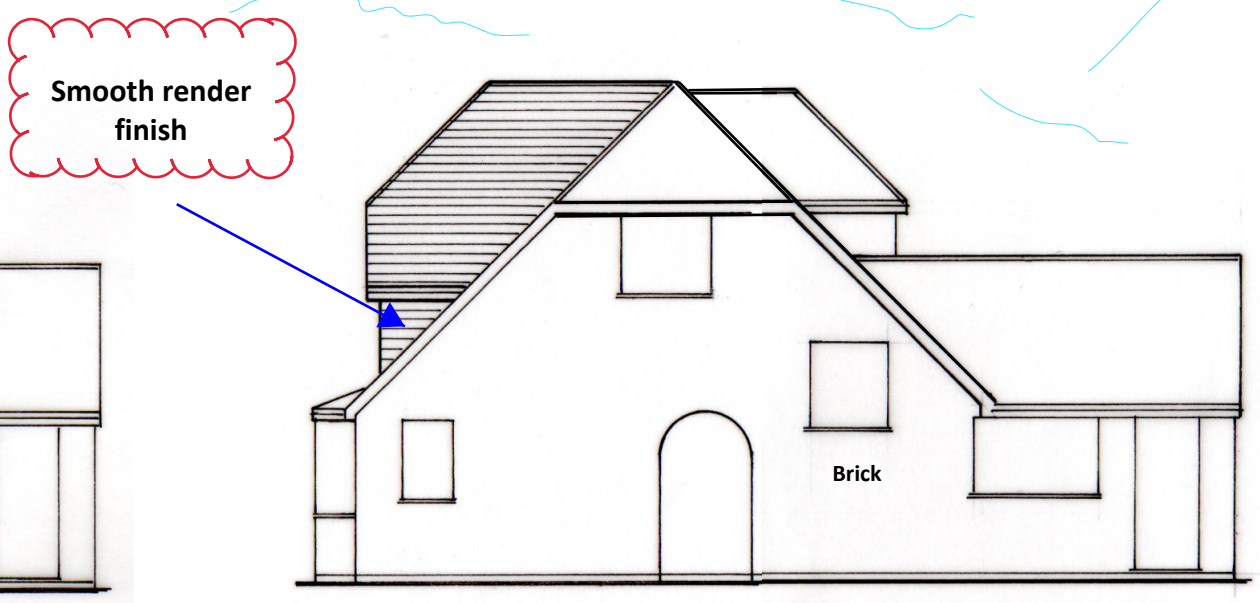

PROPOSED SIDE ELEVATION (EAST) 1:100

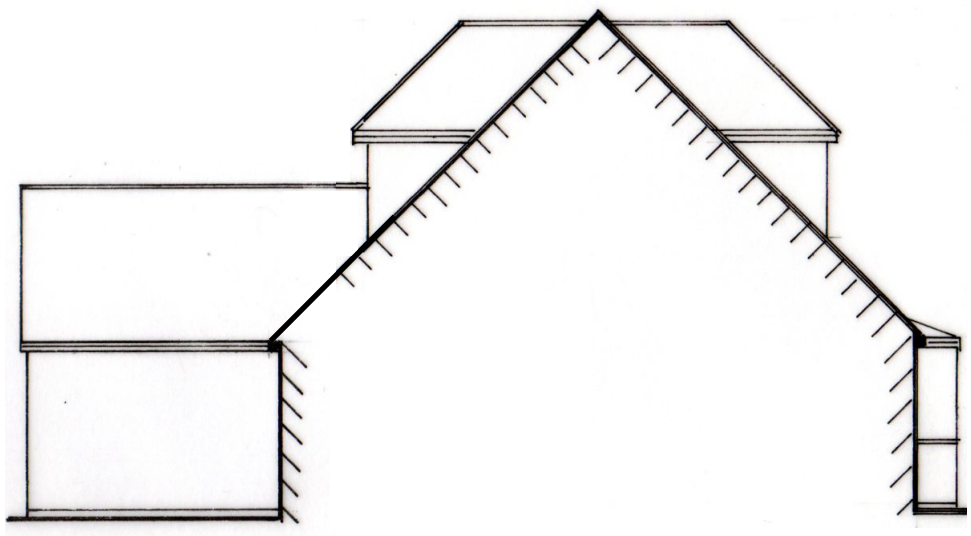

EXISTING SIDE ELEVATION (WEST) 1:100

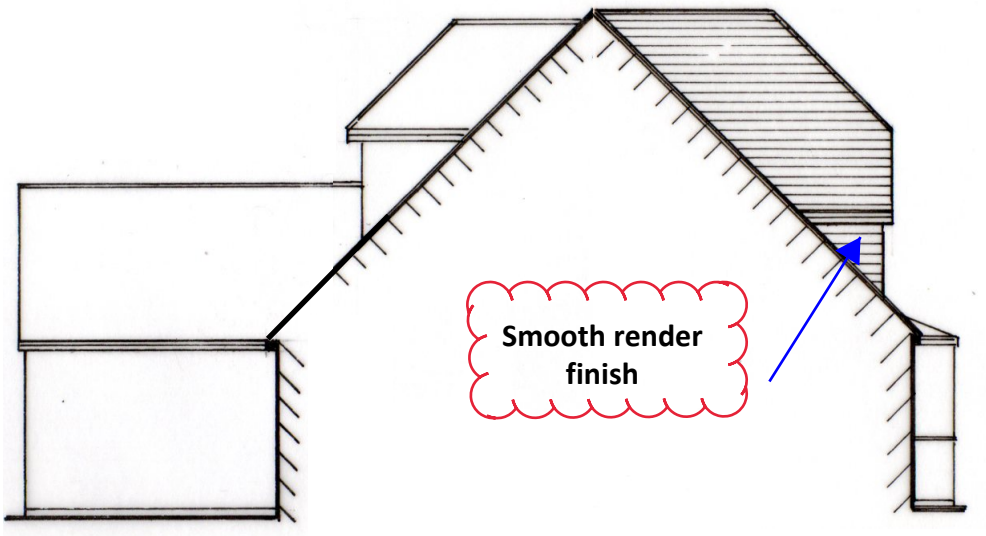

PROPOSED SIDE ELEVATION (WEST) 1:100

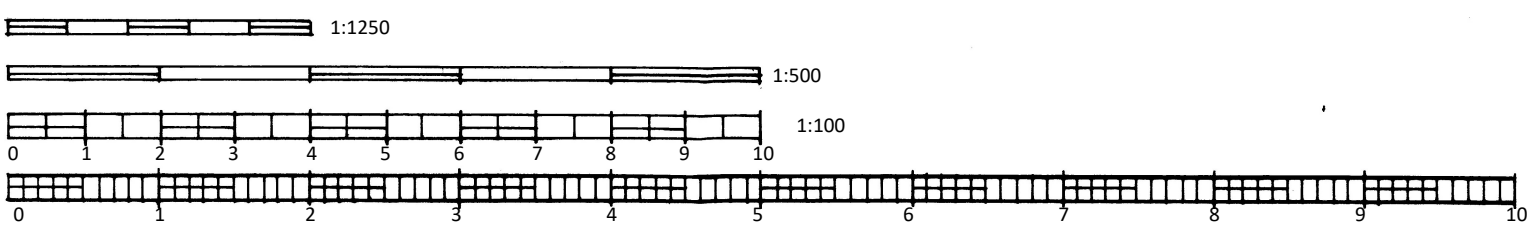

cabe chartered association of building engineers

S.Barrett C.Build E, CABE

cabe chartered association of building engineers

Architectural, Structural & Party Wall Services.

bsbpartywalls@yahoo.co.uk

07974 715009

31 ALEXANDRA ROAD, LANCING	**FRONT DORMER**	**CLIENT:** Hope Homes Ltd **DATE:** 24.08.2021 **DRWG No:** BSB/21/896/3/c	**A3**