Work Details

Description of Trees:

(Give particulars of each tree, group of trees or woodlands together with the number of trees involved so that those involved can be easily identified).

Tree(s) Description	Number of Trees
Aesculus hippocastanum	6

Extent of operation (give details of the works for which permission is required):

Crown lift 6 x Aesculus hippocastanum over access road only to 4-5m by pruning of canopy and epicormic growth on the main stems.

and Type of operation

Partial crown lifting

If applicable, state how the selective works are marked for identification purposes:

n/a

For what reason is the application made? To facilitate machinery access via tarmac access route

Have you/the applicant any proposals for replanting? No

If 'Yes', please give details (see note(d)) n/a

I/We apply for permission to carry out works to the trees described in this application and indicated on the attached plans.

Signed: N.E. Simpson Date: 22nd January 2007

Form Ref. No. 196204

ADUR DISTRICT COUNCIL

Application to Carry Out Work on Trees

subject to a Tree Preservation Order / including trees in a Conservation Area (not subject to a Tree Preservation Order)

For the Council's use only
Application No ..... T/F
Date received 08 FEB 2007

Four copies of this form together with four copies of a site plan accurately identifying the trees affected by this application should be completed and returned to the Planning Officer. All measurements are to be given in metric (89/617 EEC Directive)

Applicant's Details

Title	Mr
Forenames	Howard
Surname	Bassant
Telephone	[redacted]
Email	[redacted]

Address	English Partnerships
	2nd Floor, Atrium Court
	The Ring
	Bracknell
Postcode	RG12 1BW

Do you have an agent? Yes

Agent's Details

Title	Miss
Forenames	Natalie Elaine
Surname	Simpson
Telephone	01908 302 692
Email	simpsonna@rpsgroup.com

Address	RPS Group, Noble House
	Capital Drive
	Linford Wood
	Milton keynes
Postcode	MK14 6QP

Application Details

Full address or location of the land to which this application relates.

Southlands Hospital
Upper Shoreham Road
Shoreham by Sea

Particulars of applicants' interests in the land on which the trees are growing

Land Owner

Tree Preservation Order

Title of the Tree Preservation Order, Planning Permission or Conservation Area:

THE Southlands Hospital

TREE PRESERVATION ORDER NUMBER 13.53/2/93 (SU)

(If you know the tree preservation order number enter here)

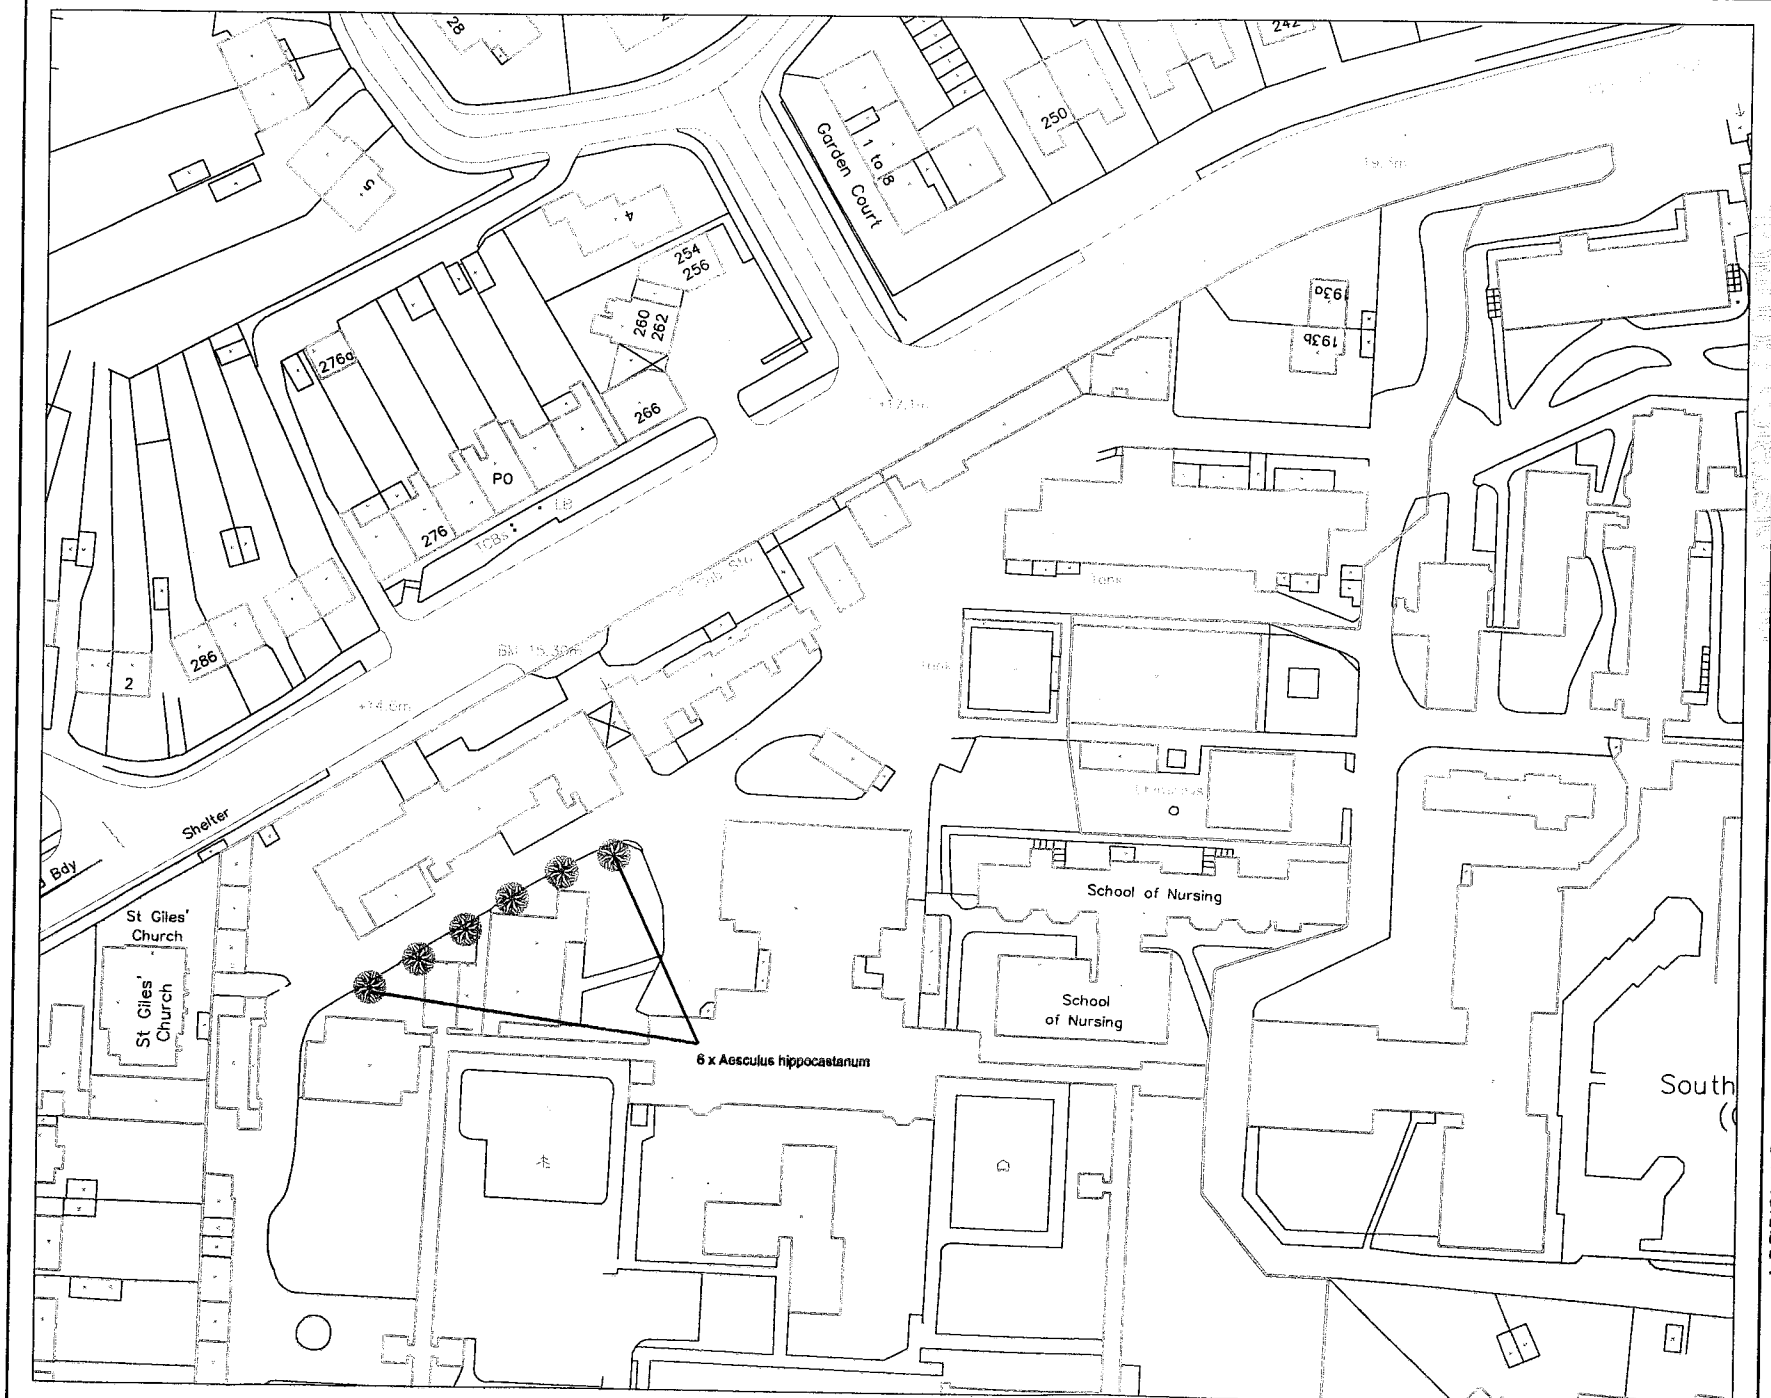

AMENDMENTS

REVISION DETAILS	BY	DATE

KEY

Encroaching Scrub

Accloo7667

08 FEB 2007

This map is reproduced from Ordnance Survey material with the permission of Ordnance Survey on behalf of the controller of Her Majesty's Stationery Office.

© Crown Copyright

Unauthorised reproduction infringes Crown Copyright and may lead to prosecution or civil proceedings.

N

☐ PLANNING ☐ DRAFT ☐ FOR COMMENT ☐ TENDER ☐ CONSTRUCTION

JOB TITLE

English Partnerships South East Hospital Sites

DRAWING TITLE

SE24: Southlands Hospital, Shoreham-By-Sea

SCALE Not to Scale DATE January 2007

DRAWN BY NES CHECKED BW

DRAWING NO

R:\EP.Gillespies+RPS\ Hospital Sites\ SE24.dwg

RPS

English Partnerships

RPS
Noble House
Linford wood
Tel 01908 669 888

Capital Drive
Milton Keynes MK14 6QP
Fax 01908 669 889