FLOOR PLAN

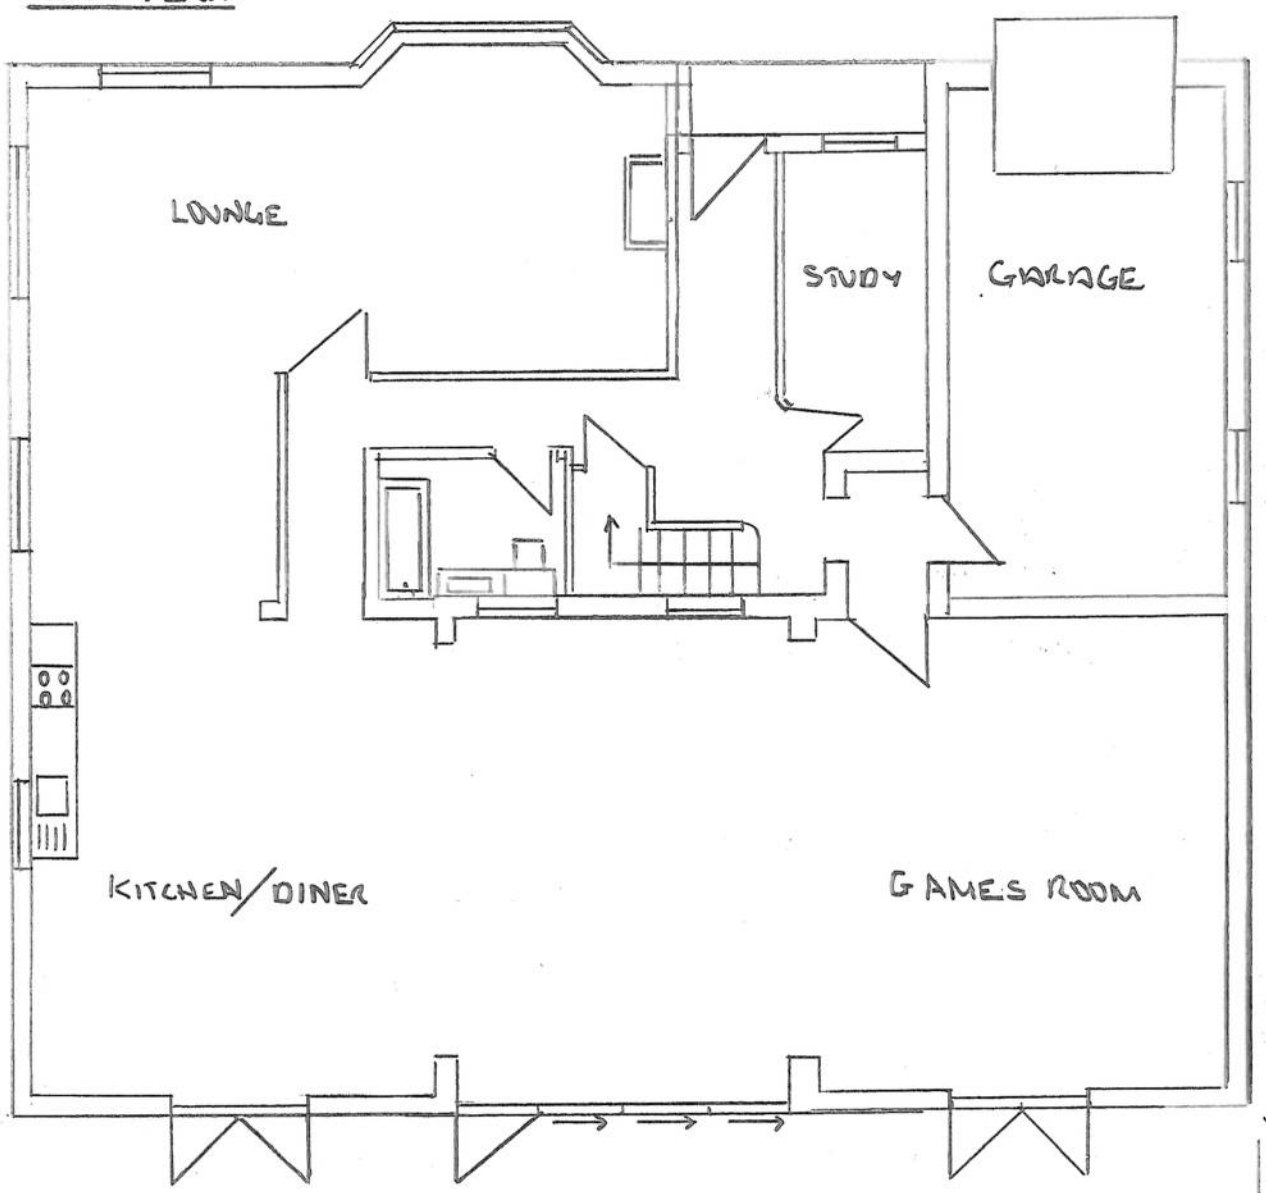

MR & MRS SEELEY	SCALE 1:100 ON A3
372 UPPER SHOREHAM ROAD	0 1 2 3 4 5 6
SHOREHAM ON SEA	2 OF 2 20-05-2021
WEST SUSSEX	PROPOSED EXTENSION INFILL
BN43 5ND	DRAWN BY
REF :- ES210081	MR G BUTTERFIELD SURVEYOR

NORTH ELEVATION

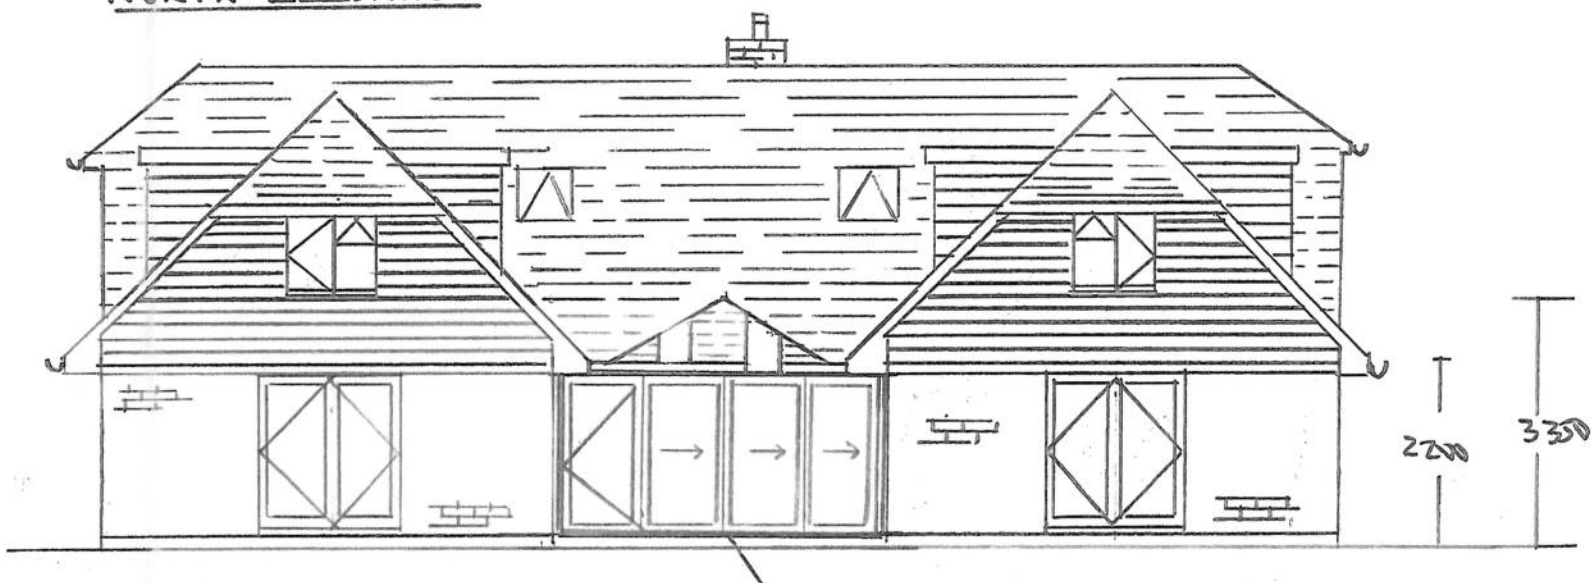

OAK COLOUR FILM
ALUMINIUM BIFOLD DOORS

ROOF INFILL

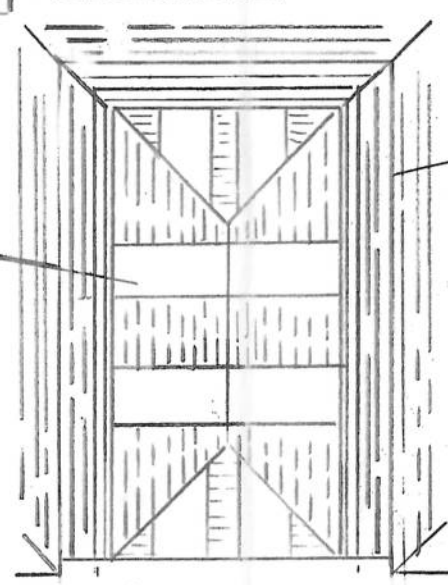

TILE COLOUR
RED COMPOSITE SLATE

GLASS ACTIVE
CLEAR

EAST ELEVATION

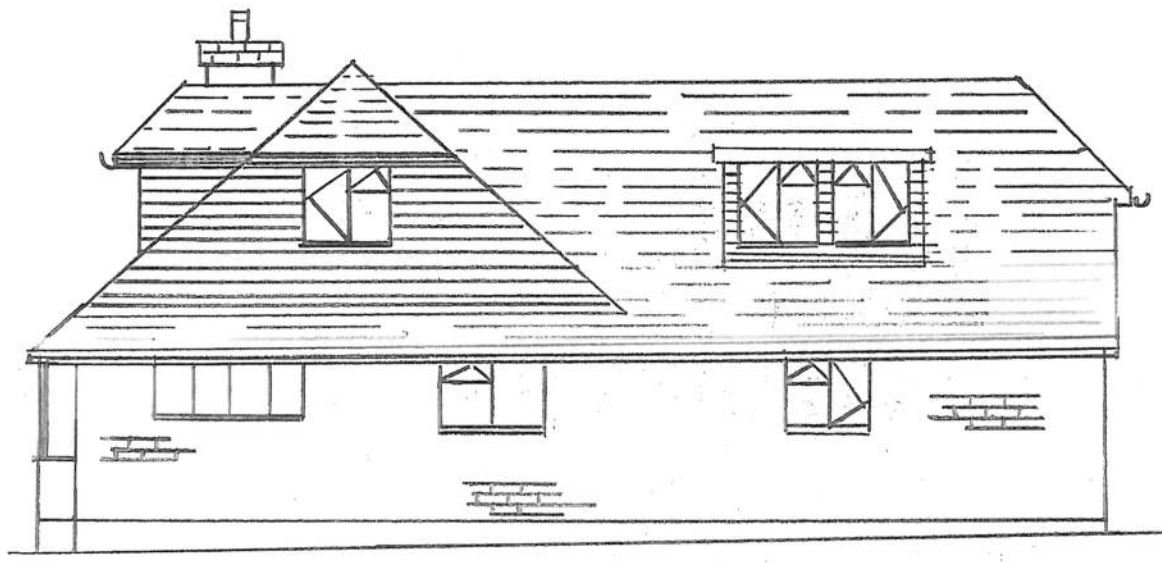

WEST ELEVATION

