

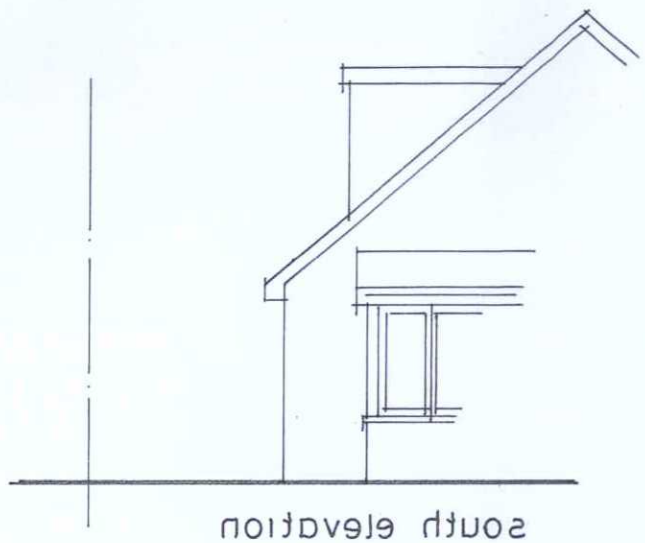

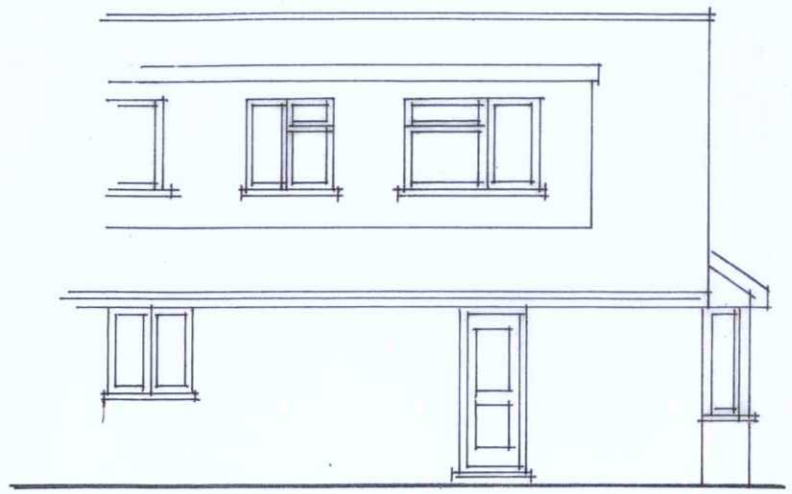

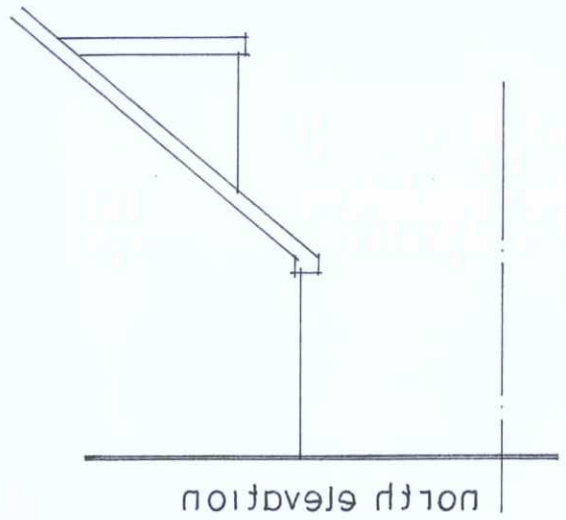

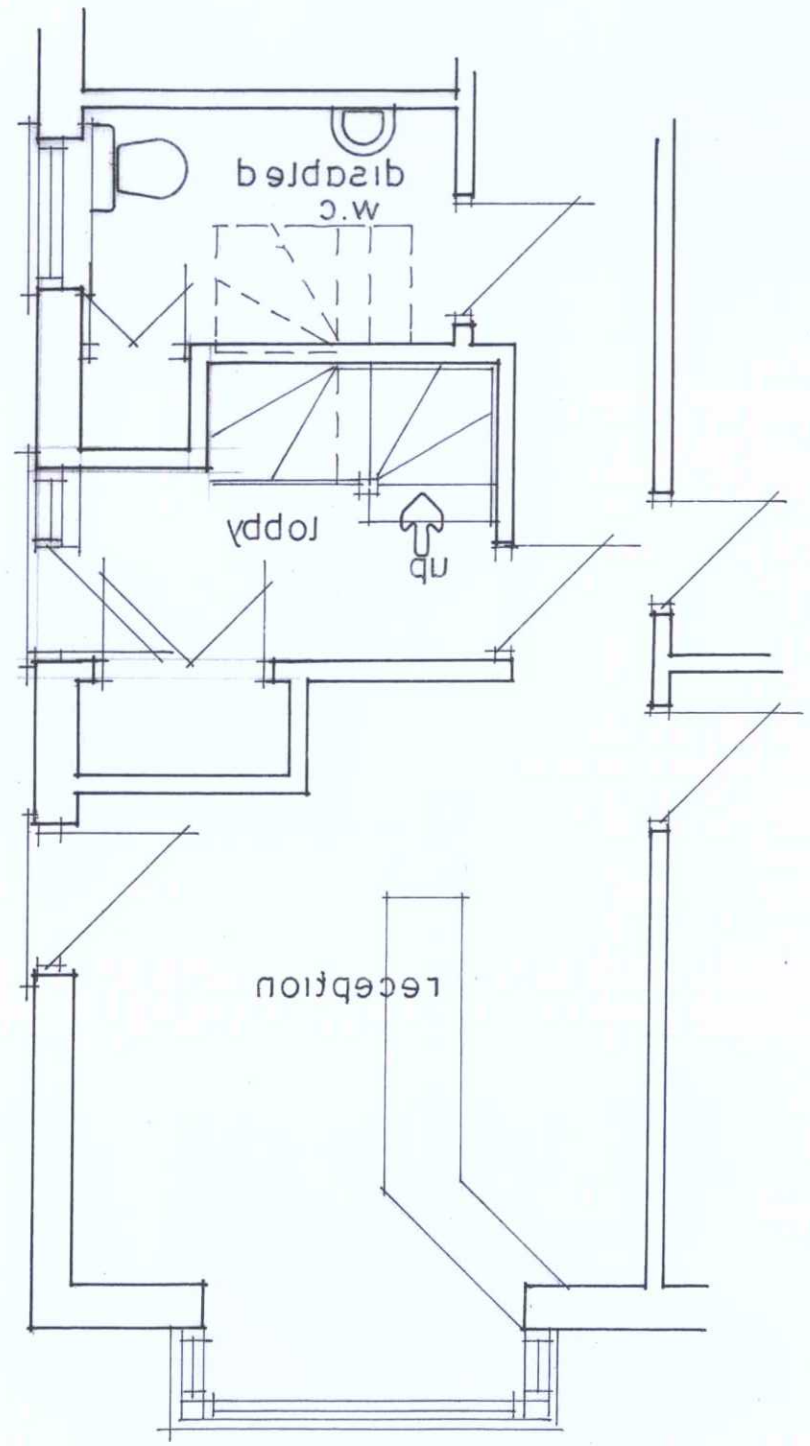

Ground Floor

ADUR & WORTHING
PLANNING SERVICES

PLAN	AWDM/1566/16
DATE VALID	14 OCT 2016

Existing Layout
104 Sompting Road
Lancing
Scale 1:50 1:100
Drng no 4371/02

A3