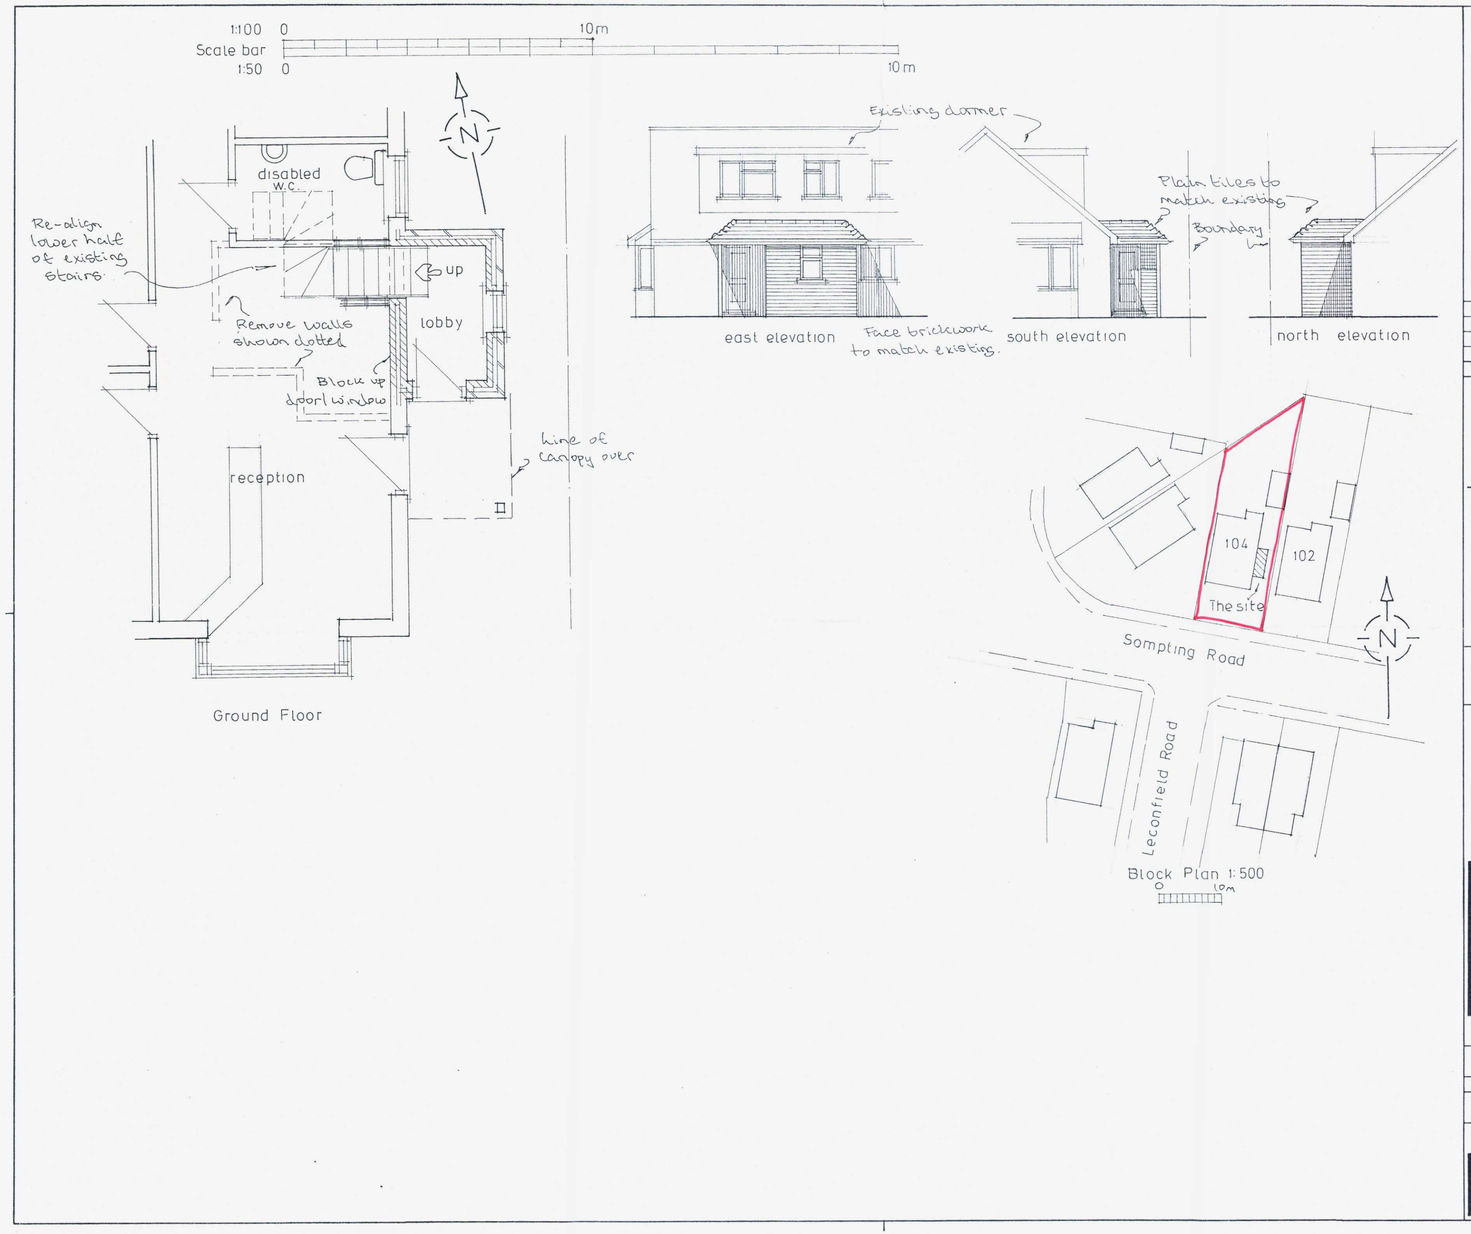


NOTES

PLAN AWDM 1566/16

DATE 14 OCT 2016

| A | Date | Revisions |
|---|---|---|

© copyright




Site Plan 1:1250
0 10 20m.

Client
Lancing Dental Ltd

Job Title
Proposed Extension

Drawing Title
Lancing Dental Care
104 Sompting Road
Lancing

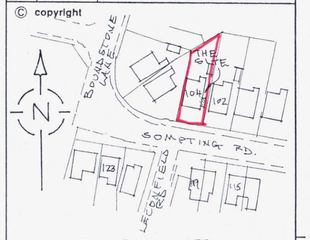Scale 1:50 1:100

Date | Drawn by

Drg No. 437/01 | Rev.

594 x 420mm A2