



1 Ground Level
1 : 50

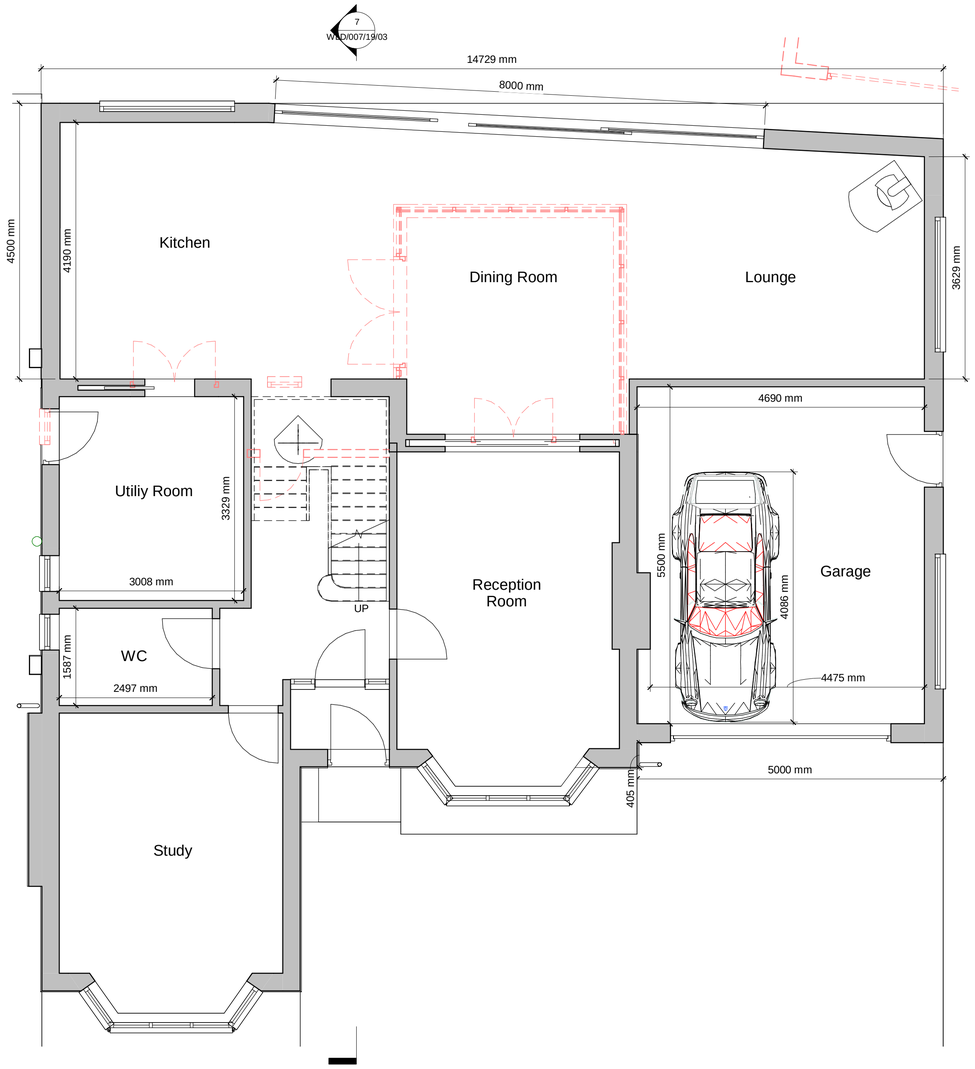

2 First Floor Level
1 : 50

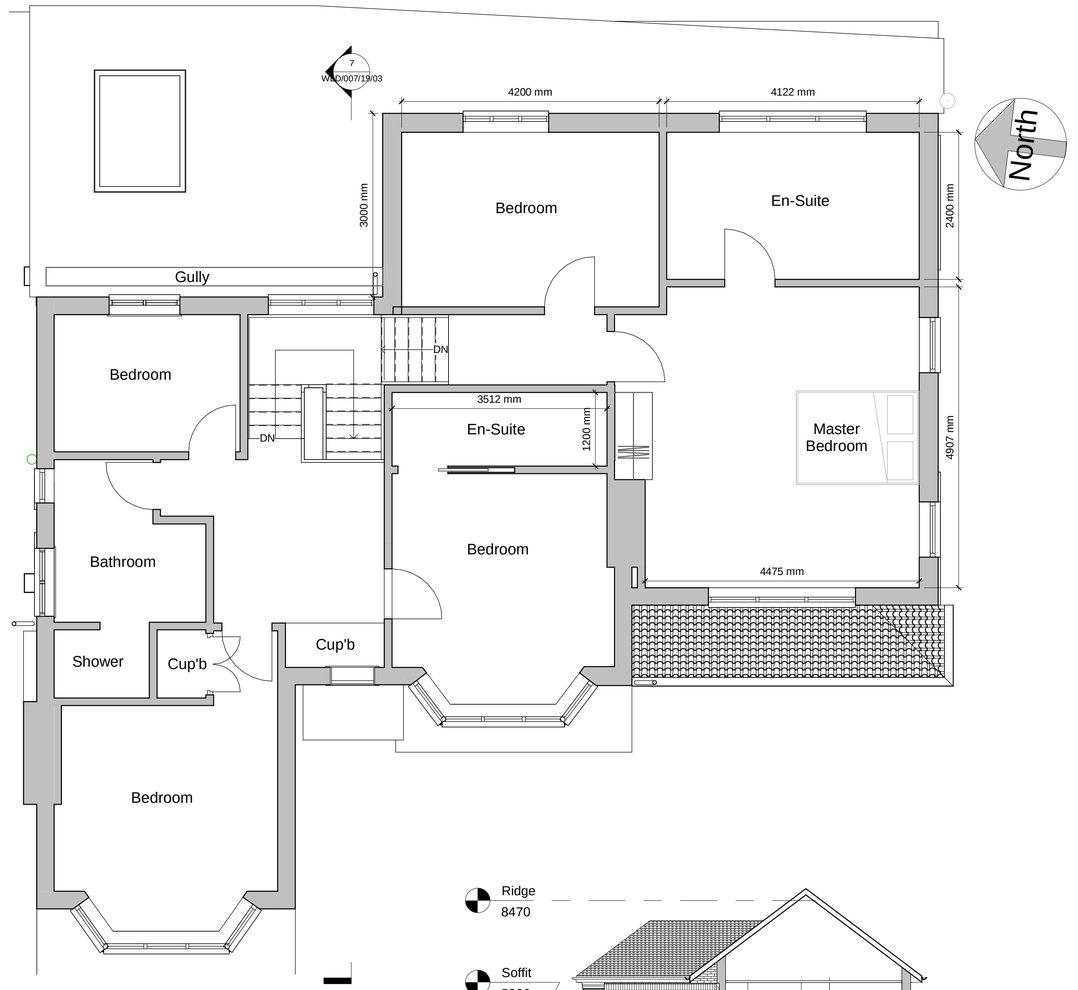

7 Section A-A
1 : 100

0m 1m 2m 3m 4m 5m
VISUAL SCALE 1:50 @ A1

0m 2m 4m 6m 8m 10m
VISUAL SCALE 1:100 @ A1

0m 4m 8m 12m 16m 20m
VISUAL SCALE 1:200 @ A1



3 Front Elevation (West)
1 : 100



4 Rear Elevation (East)
1 : 100



6 Side Elevation (South)
1 : 100



5 Side Elevation (North)
1 : 100

Notes:

1. THE COPYRIGHT OF THIS DRAWING IS VESTED IN WARWICK LANE DEVELOPMENTS AND IT MAY NOT BE REPRODUCED IN WHOLE OR PART OR USED FOR THE MANUFACTURE OF ANY ARTICLE WITHOUT THE EXPRESS PERMISSION OF THE COPYRIGHT HOLDERS.

2. WORK TO FIGURED DIMENSIONS ONLY.

3. THIS DRAWING IS TO BE READ IN CONJUNCTION WITH ALL RELEVANT ARCHITECT'S, SERVICE ENGINEER'S AND WARWICK LANE DEVELOPMENTS DRAWINGS AND SPECIFICATIONS.

F	Layout Amendment	AP	04/11/20
E	Front Garage Elevation Moved Back and F/F room alteration	AP	21/10/20
D	Alteration of the Garage Roof	AP	10/09/20
C	Alterations	AP	28/07/20
B	Alterations	AP	27/07/20
A	Layout Amendment	AP	15/07/20

Revision Number	Revision Description	Issued by	Revision Date

STATUS: PLANNING ISSUE

Warwick Lane DEVELOPMENTS LTD
T 01903 680088 | DF 01903 206 908 | E acp@wld-group.co.uk
1 The Steyne, Worthing, West Sussex, BN11 3DS

CLIENT: Mr & Mrs M Whibley
107 Penhill Rd
Lancing
BN15 8HF

SITE ADDRESS:

DRAWING: Rear Additions - Scheme 3

TITLE: Proposed Plans & Elevations

SCALE AT A1:	DATE:	DRAWN:	CHECKED:
As indicated	18/12/19	AP	
PROJECT NO:	DRAWING NO:		REVISION:
PEN_RD	WLD/007/19/03		F