



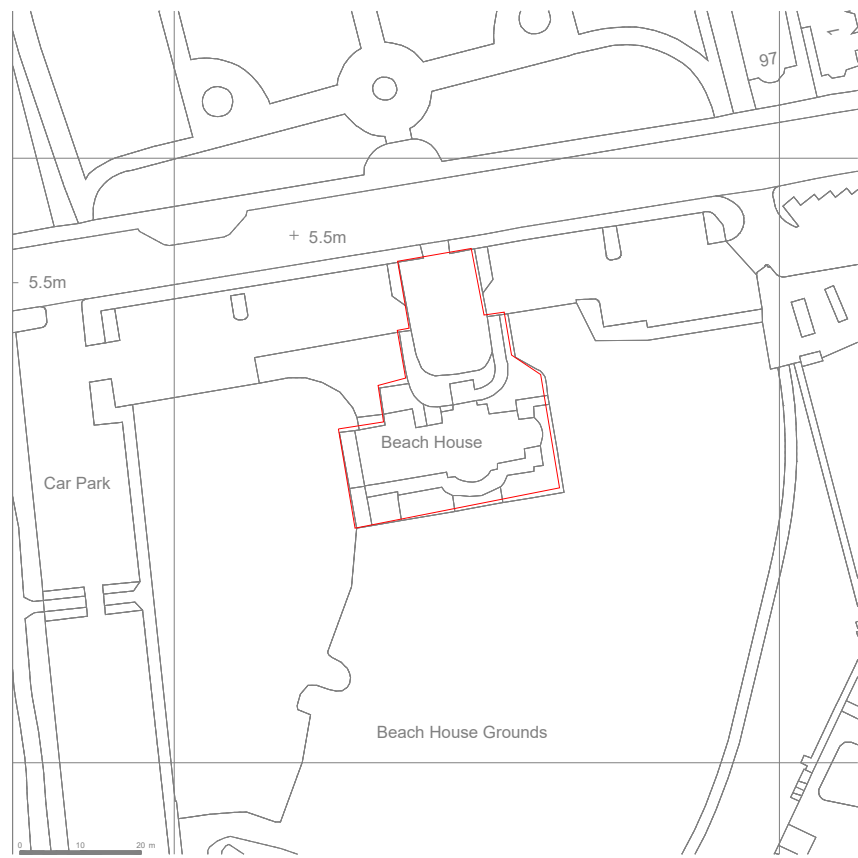

SITE LOCATION PLAN
SCALE 1:1250

SCALE BAR 1:1250

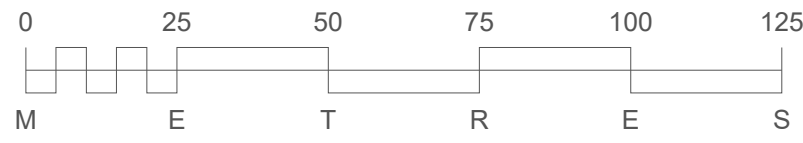

NOTES:

- DO NOT SCALE FROM THIS DRAWING, EXCEPT FOR PLANNING.
- ALL DIMENSIONS ARE IN MILLIMETRES / METRES UNLESS STATED OTHERWISE.

EXISTING BUILDING


RED LINE DENOTES BOUNDARY OF APPLICATION SITE

NORTH



EXISTING BLOCK PLAN
SCALE 1:500

SCALE BAR 1:500

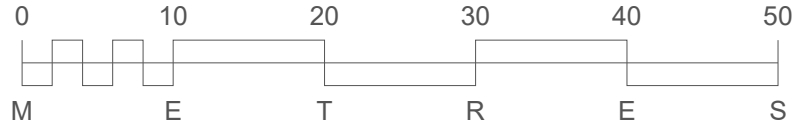

PROPOSED BLOCK PLAN
SCALE 1:500

Rev	Description	By	Date
B	ISSUED FOR PLANNING	WD	14.4.26
A	ISSUED TO CLIENT FOR COMMENT	WD	6.4.26

AMENDMENTS

Drawing Status:
FOR PLANNING

EKEarlKendrick
Project & Building Consultancy

Earl Kendrick
EK South
FOUNDRY
Ellen Street, Hove, BN3 3LNB

Property Title:
BEACH HOUSE, BRIGHTON ROAD,
WORTHING

Drawing Title:
SITE AND BLOCK PLAN

Scale @ A1:	Date:	
AS MARKED	APRIL 2026	
UPRN:	Drawn By:	Checked By:
XXXX	WD	BP
Drawing No:	Rev:	
EKA260278/WD/001	-	