


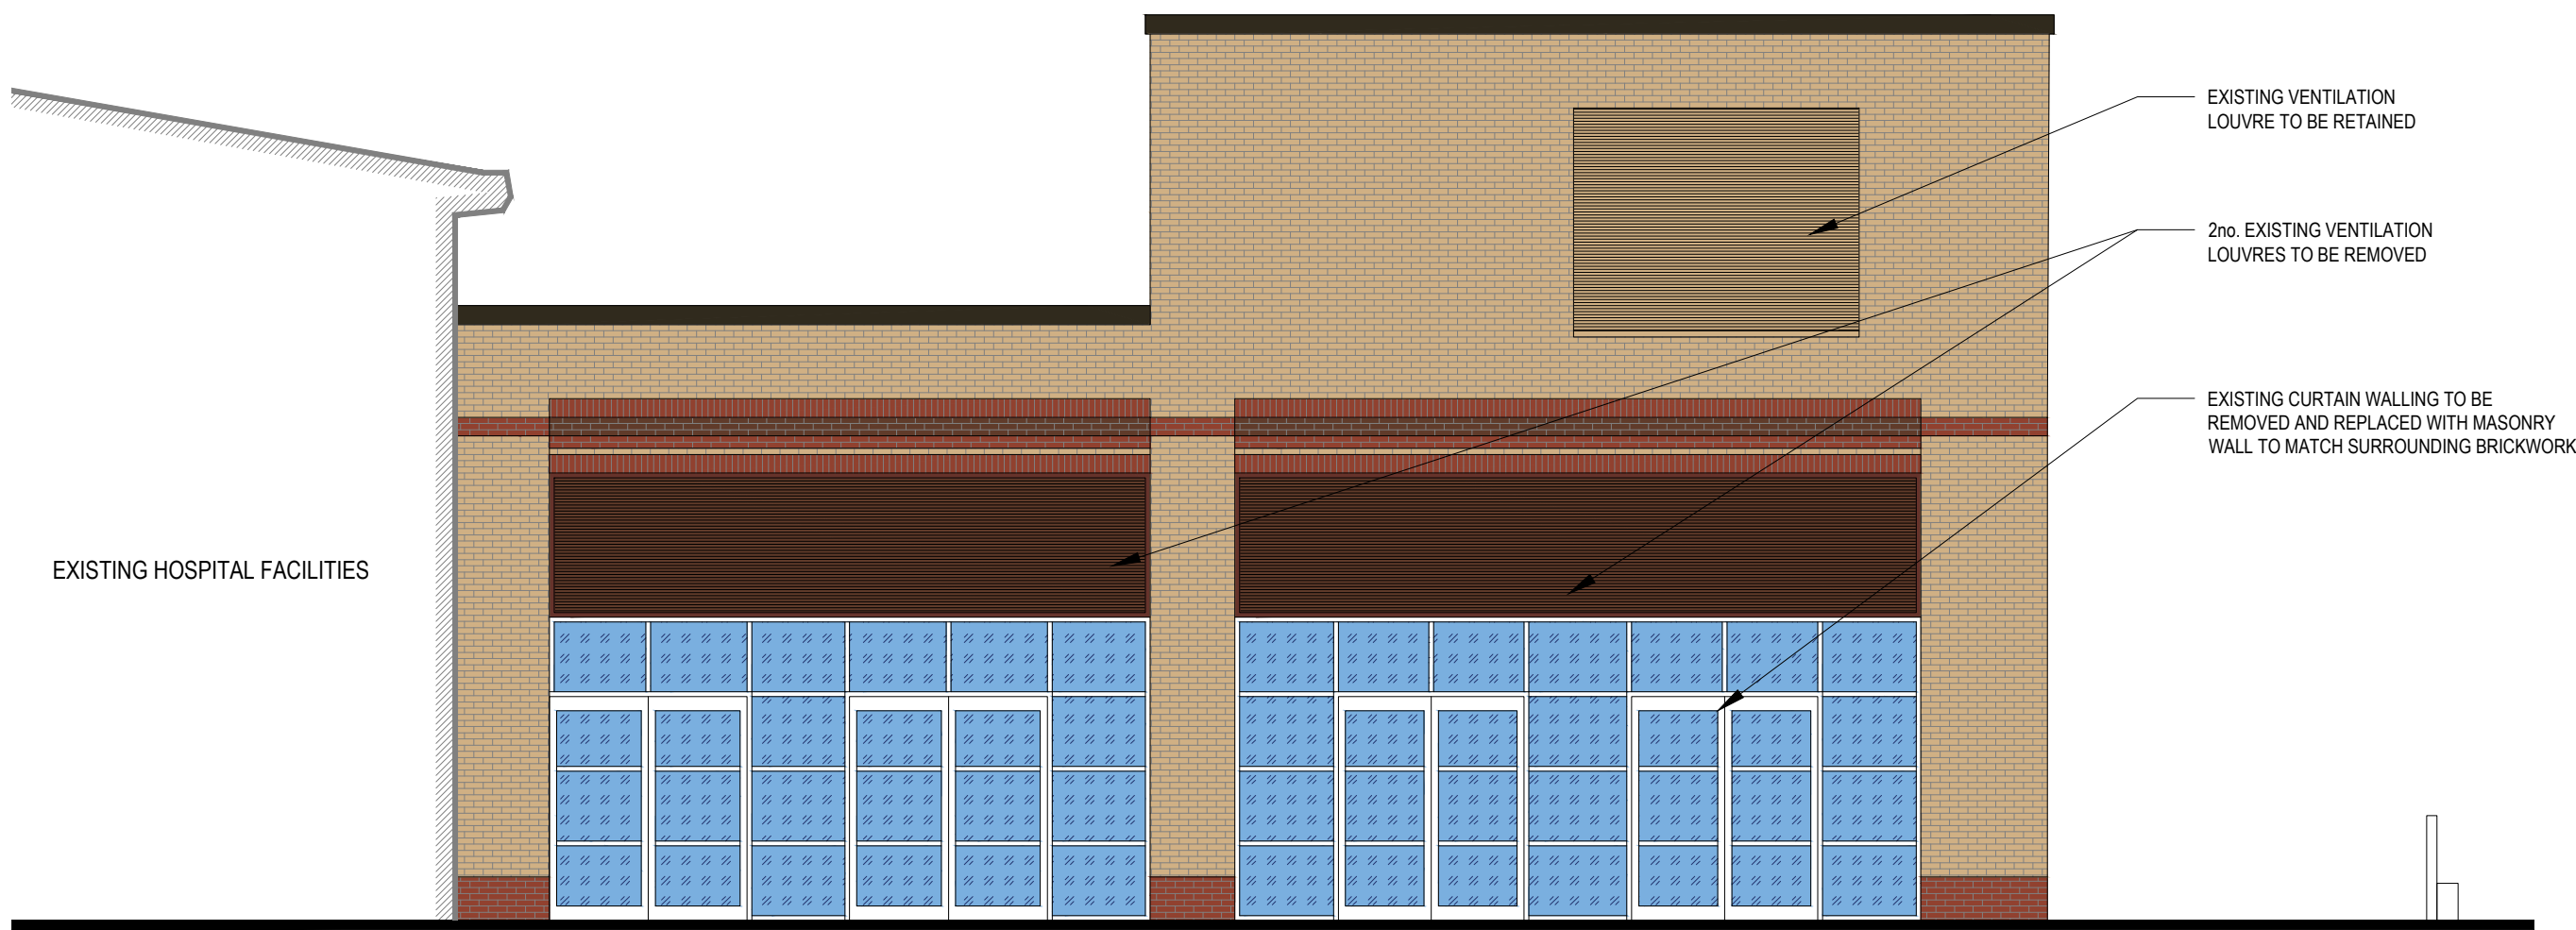


EXISTING NORTH ELEVATION 01
(1:75 SCALE)




PROPOSED NORTH ELEVATION 01
(1:75 SCALE)



EXISTING EAST ELEVATION 02
(1:75 SCALE)

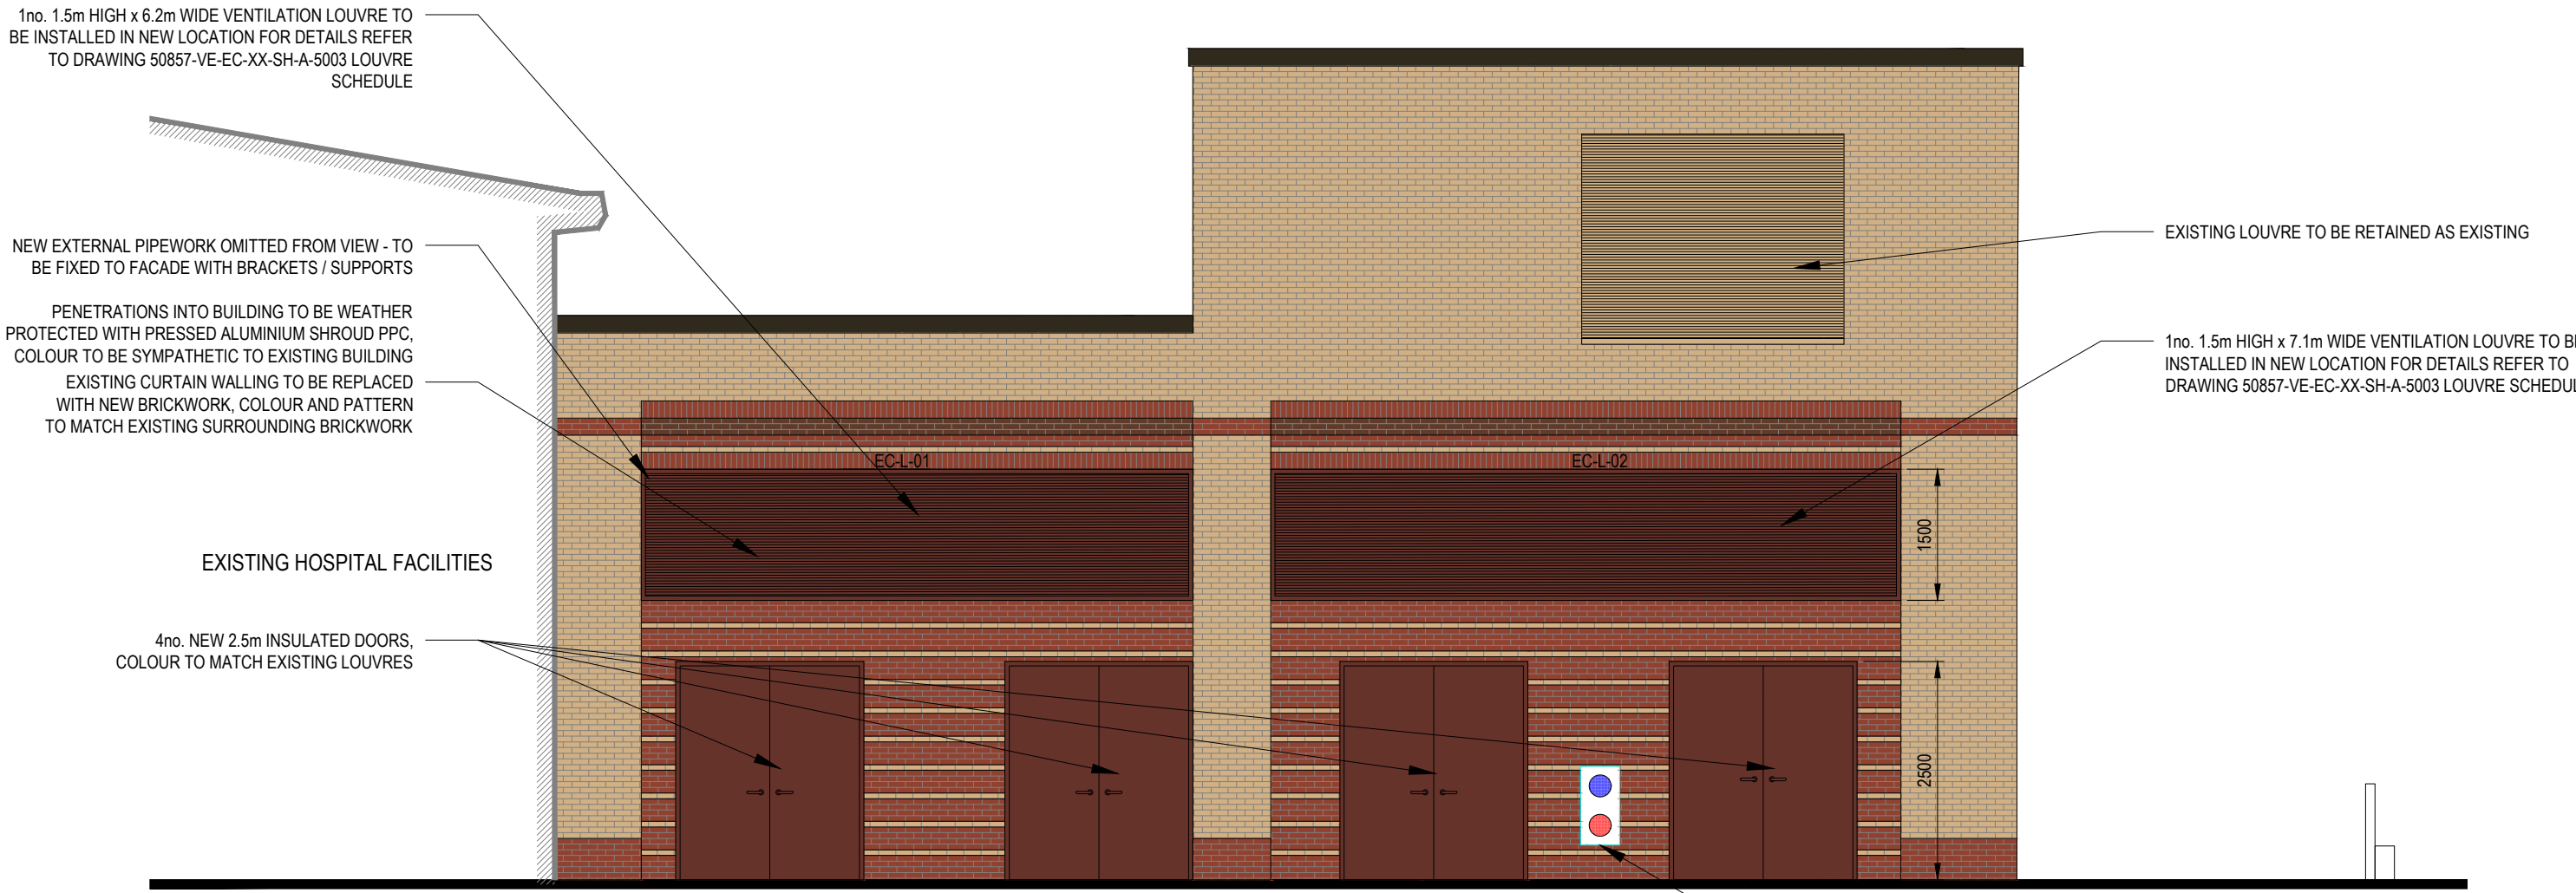

PROPOSED EAST ELEVATION 02
(1:75 SCALE)

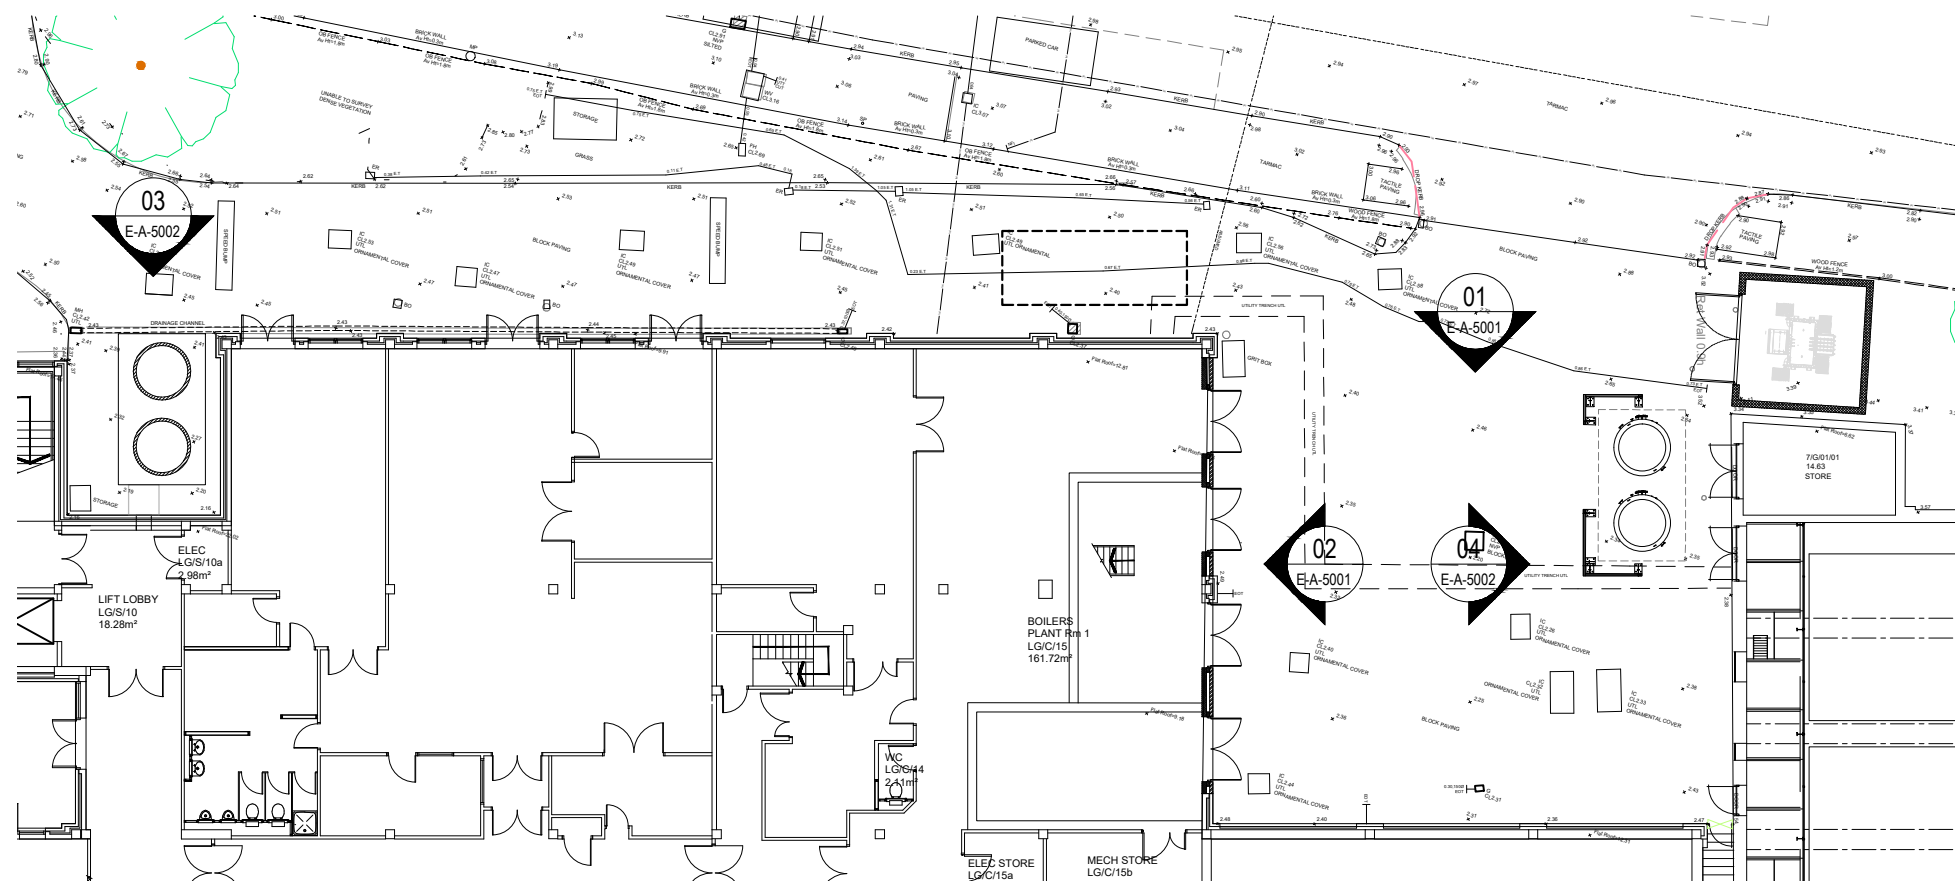

SITE LOCATION PLAN
(1:250 SCALE)

GENERAL NOTES:

ALL BUILDERS WORK IS TO BE CONSTRUCTED IN ACCORDANCE WITH THE CURRENT AND RELEVANT BUILDING REGULATIONS AND BRITISH STANDARDS. MANUFACTURERS INSTALLATION/ GUIDANCE NOTES ARE TO BE READ IN CONJUNCTION TO TASK BEING CARRIED OUT.

ALL DIMENSIONS ON DRAWING ARE IN MILLIMETERS UNLESS OTHERWISE STATED. ALL LEVELS ON DRAWING ARE IN METERS UNLESS OTHERWISE STATED.

THE CONTRACTOR SHALL BE RESPONSIBLE FOR THE ACCURACY OF ALL DIMENSIONS AND FOR THE CORRECT SETTING OUT OF WORK CARRIED OUT ON SITE.

THIS DRAWING IS TO BE READ IN CONJUNCTION WITH ALL RELEVANT ARCHITECTURAL, STRUCTURAL AND MECHANICAL DRAWINGS/ SPECIFICATIONS ISSUED. ALL MATERIALS AND WORKMANSHIP SHALL BE IN ACCORDANCE WITH THE RELEVANT SPECIFICATIONS AND BRITISH STANDARDS.


THE CONTRACTOR SHALL ENSURE THE STABILITY OF THE BUILDING AND ANY ADJOINING STRUCTURES IS MAINTAINED AT ALL STAGES OF CONSTRUCTION. THE CONTRACTOR SHALL DESIGN, INSTALL AND MAINTAIN ANY NECESSARY TEMPORARY WORKS.

CONTRACTOR TO PROVIDE METHOD STATEMENTS AND RISK ASSESSMENTS TO THE ENGINEER AND PLANNING SUPERVISOR A MINIMUM OF 14 DAYS BEFORE THE WORKS COMMENCE.

THIS DRAWING IS TO BE READ IN CONJUNCTION WITH:

50857-VE-EC-00-DR-A-5003 Proposed Energy Centre Ground Floor Architectural Plan
50857-VE-EC-00-DR-A-5002 Proposed Energy Centre Mezz. Architectural Plan
50857-VE-SW-00-DR-A-5003 Proposed Site Plan
50857-VE-SW-XX-E-A-5001 Existing and Proposed Elevations 01
50857-VE-SW-XX-E-A-5002 Existing and Proposed Elevations 02
50857-VE-EC-00-DR-A-5001 WSHIP Room Architectural GA & Details 01
50857-VE-EC-00-DR-A-5002 WSHIP Room Architectural GA & Details 02
50857-VE-EC-XX-S-M-5001 WSHIP Room Sections A-A and B-B
50857-VE-EC-XX-S-M-5002 WSHIP Room Sections C-C and D-D

P7	09-10-25	REVISED TO SHOW UPDATED THERMAL STORE POSITION	GR	WE	RJR
P8	19-08-25	ISSUED FOR STAGE APPROVAL	GR	WE	JF
P5	28-08-25	FOR INFORMATION	GR	WE	RJR
P4	19-06-25	ISSUED FOR PLANNING APPROVAL	GR	CV	RJR
P3	08-05-25	ISSUED FOR PLANNING APPROVAL	GR	CV	RJR
P2	28-04-25	ISSUED FOR PLANNING APPROVAL	GR	CV	RJR
P1	18-03-25	ISSUED FOR PLANNING APPROVAL	GR	CV	RJR
REV	DATE	DESCRIPTION	DRW	CKD	APP

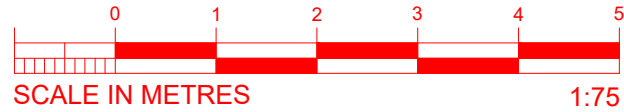

VITAL
ENERGI

Vital Energi, Century House, Roman Road, Blackburn, Lancashire, BB1 2LD
Tel: +44 (0)1254 296 000 Fax: +44 (0)1254 296 040

ISSUED FOR STAGE
APPROVAL

Project: WORTHING HOSPITAL ENERGY CENTRE				
Title: EXISTING AND PROPOSED ELEVATIONS 01				
DATE	18-03-25	SCALE	1:75	SHEET
STAGE APPROVAL			Status: S4	Stage: 4
50857-VE-SW-XX-E-A-5001			Drg-No: 50857-VE-SW-XX-E-A-5001	Rev: P7