



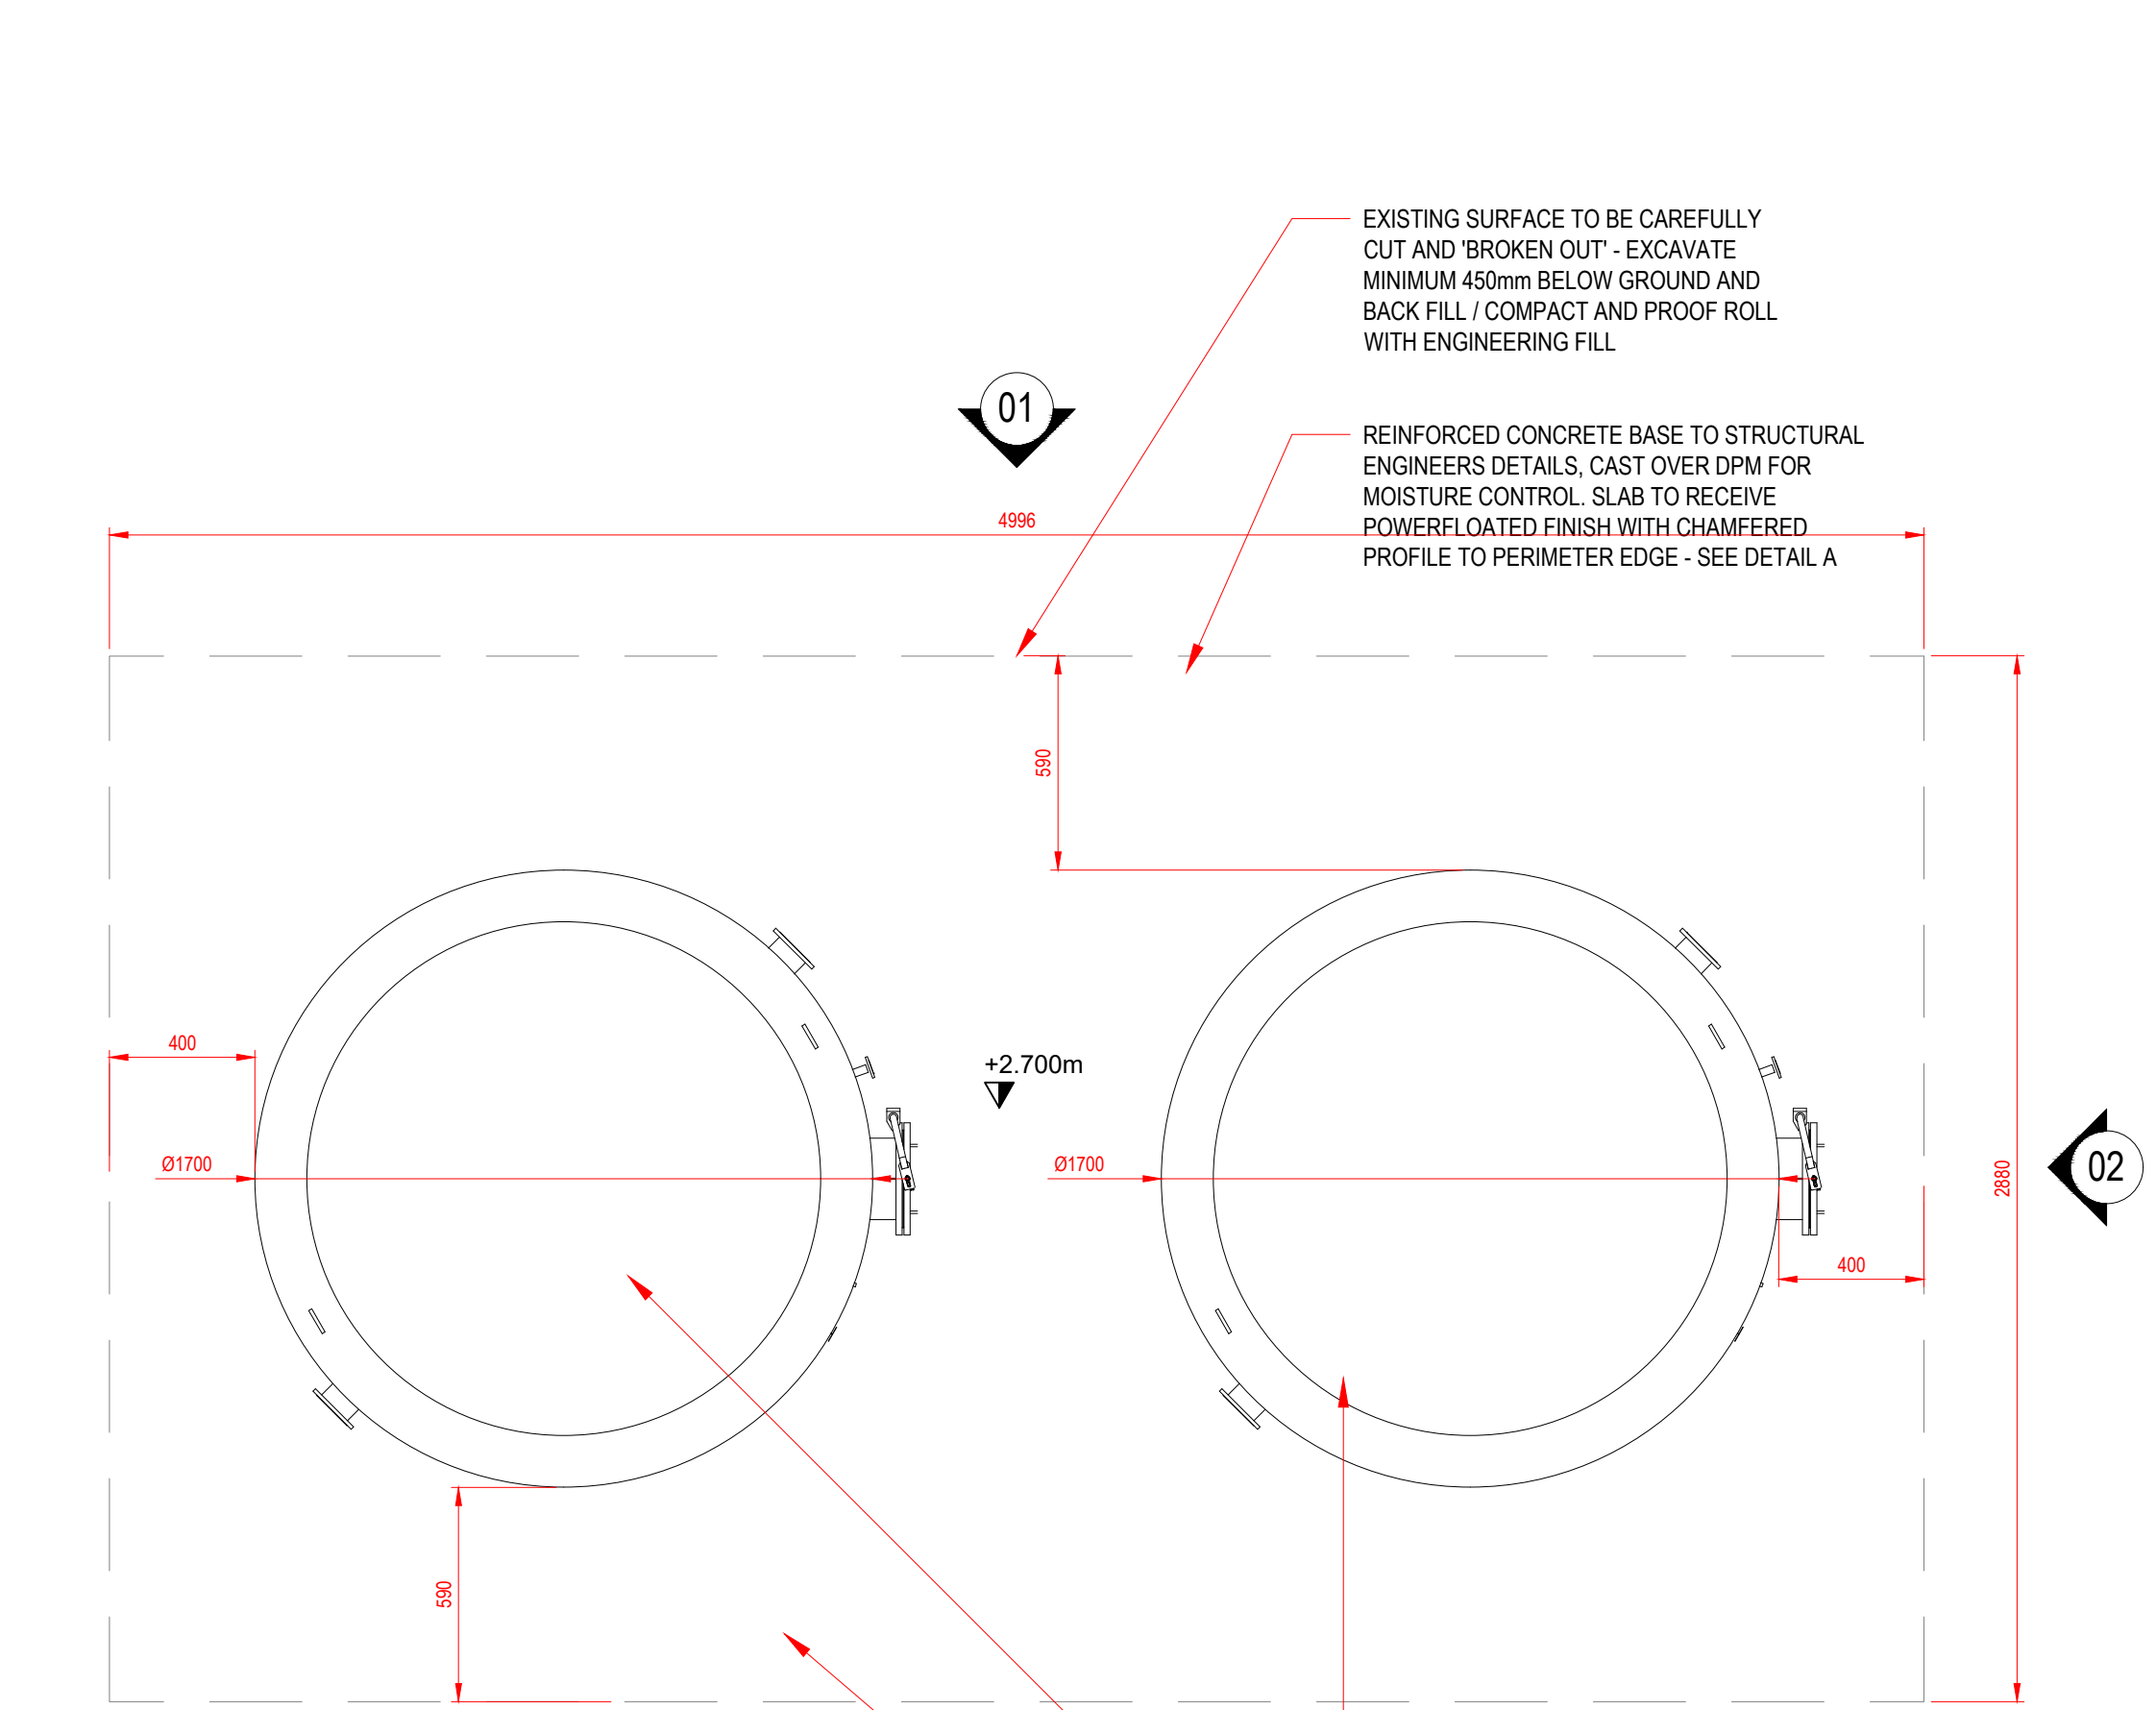


PROPOSED THERMAL STORE GA PLAN 01
(1:20 SCALE)

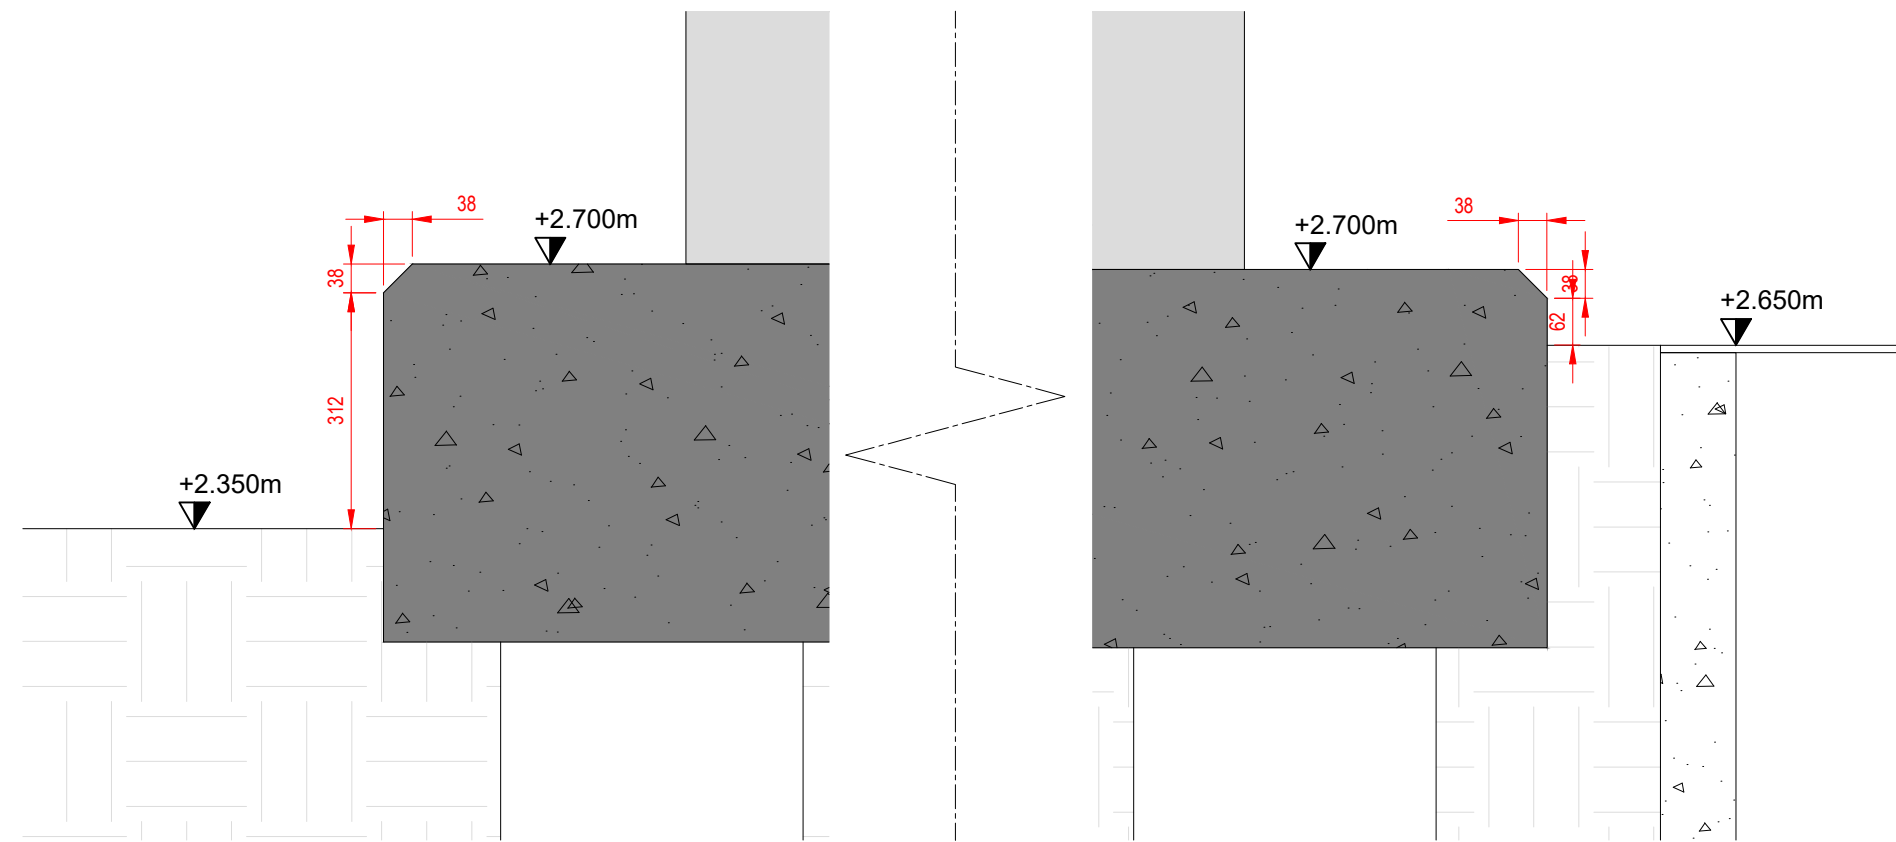

TYPICAL SLAB EDGE DETAIL A
(1:10 SCALE)

TYPICAL SLAB EDGE DETAIL B
(1:10 SCALE)

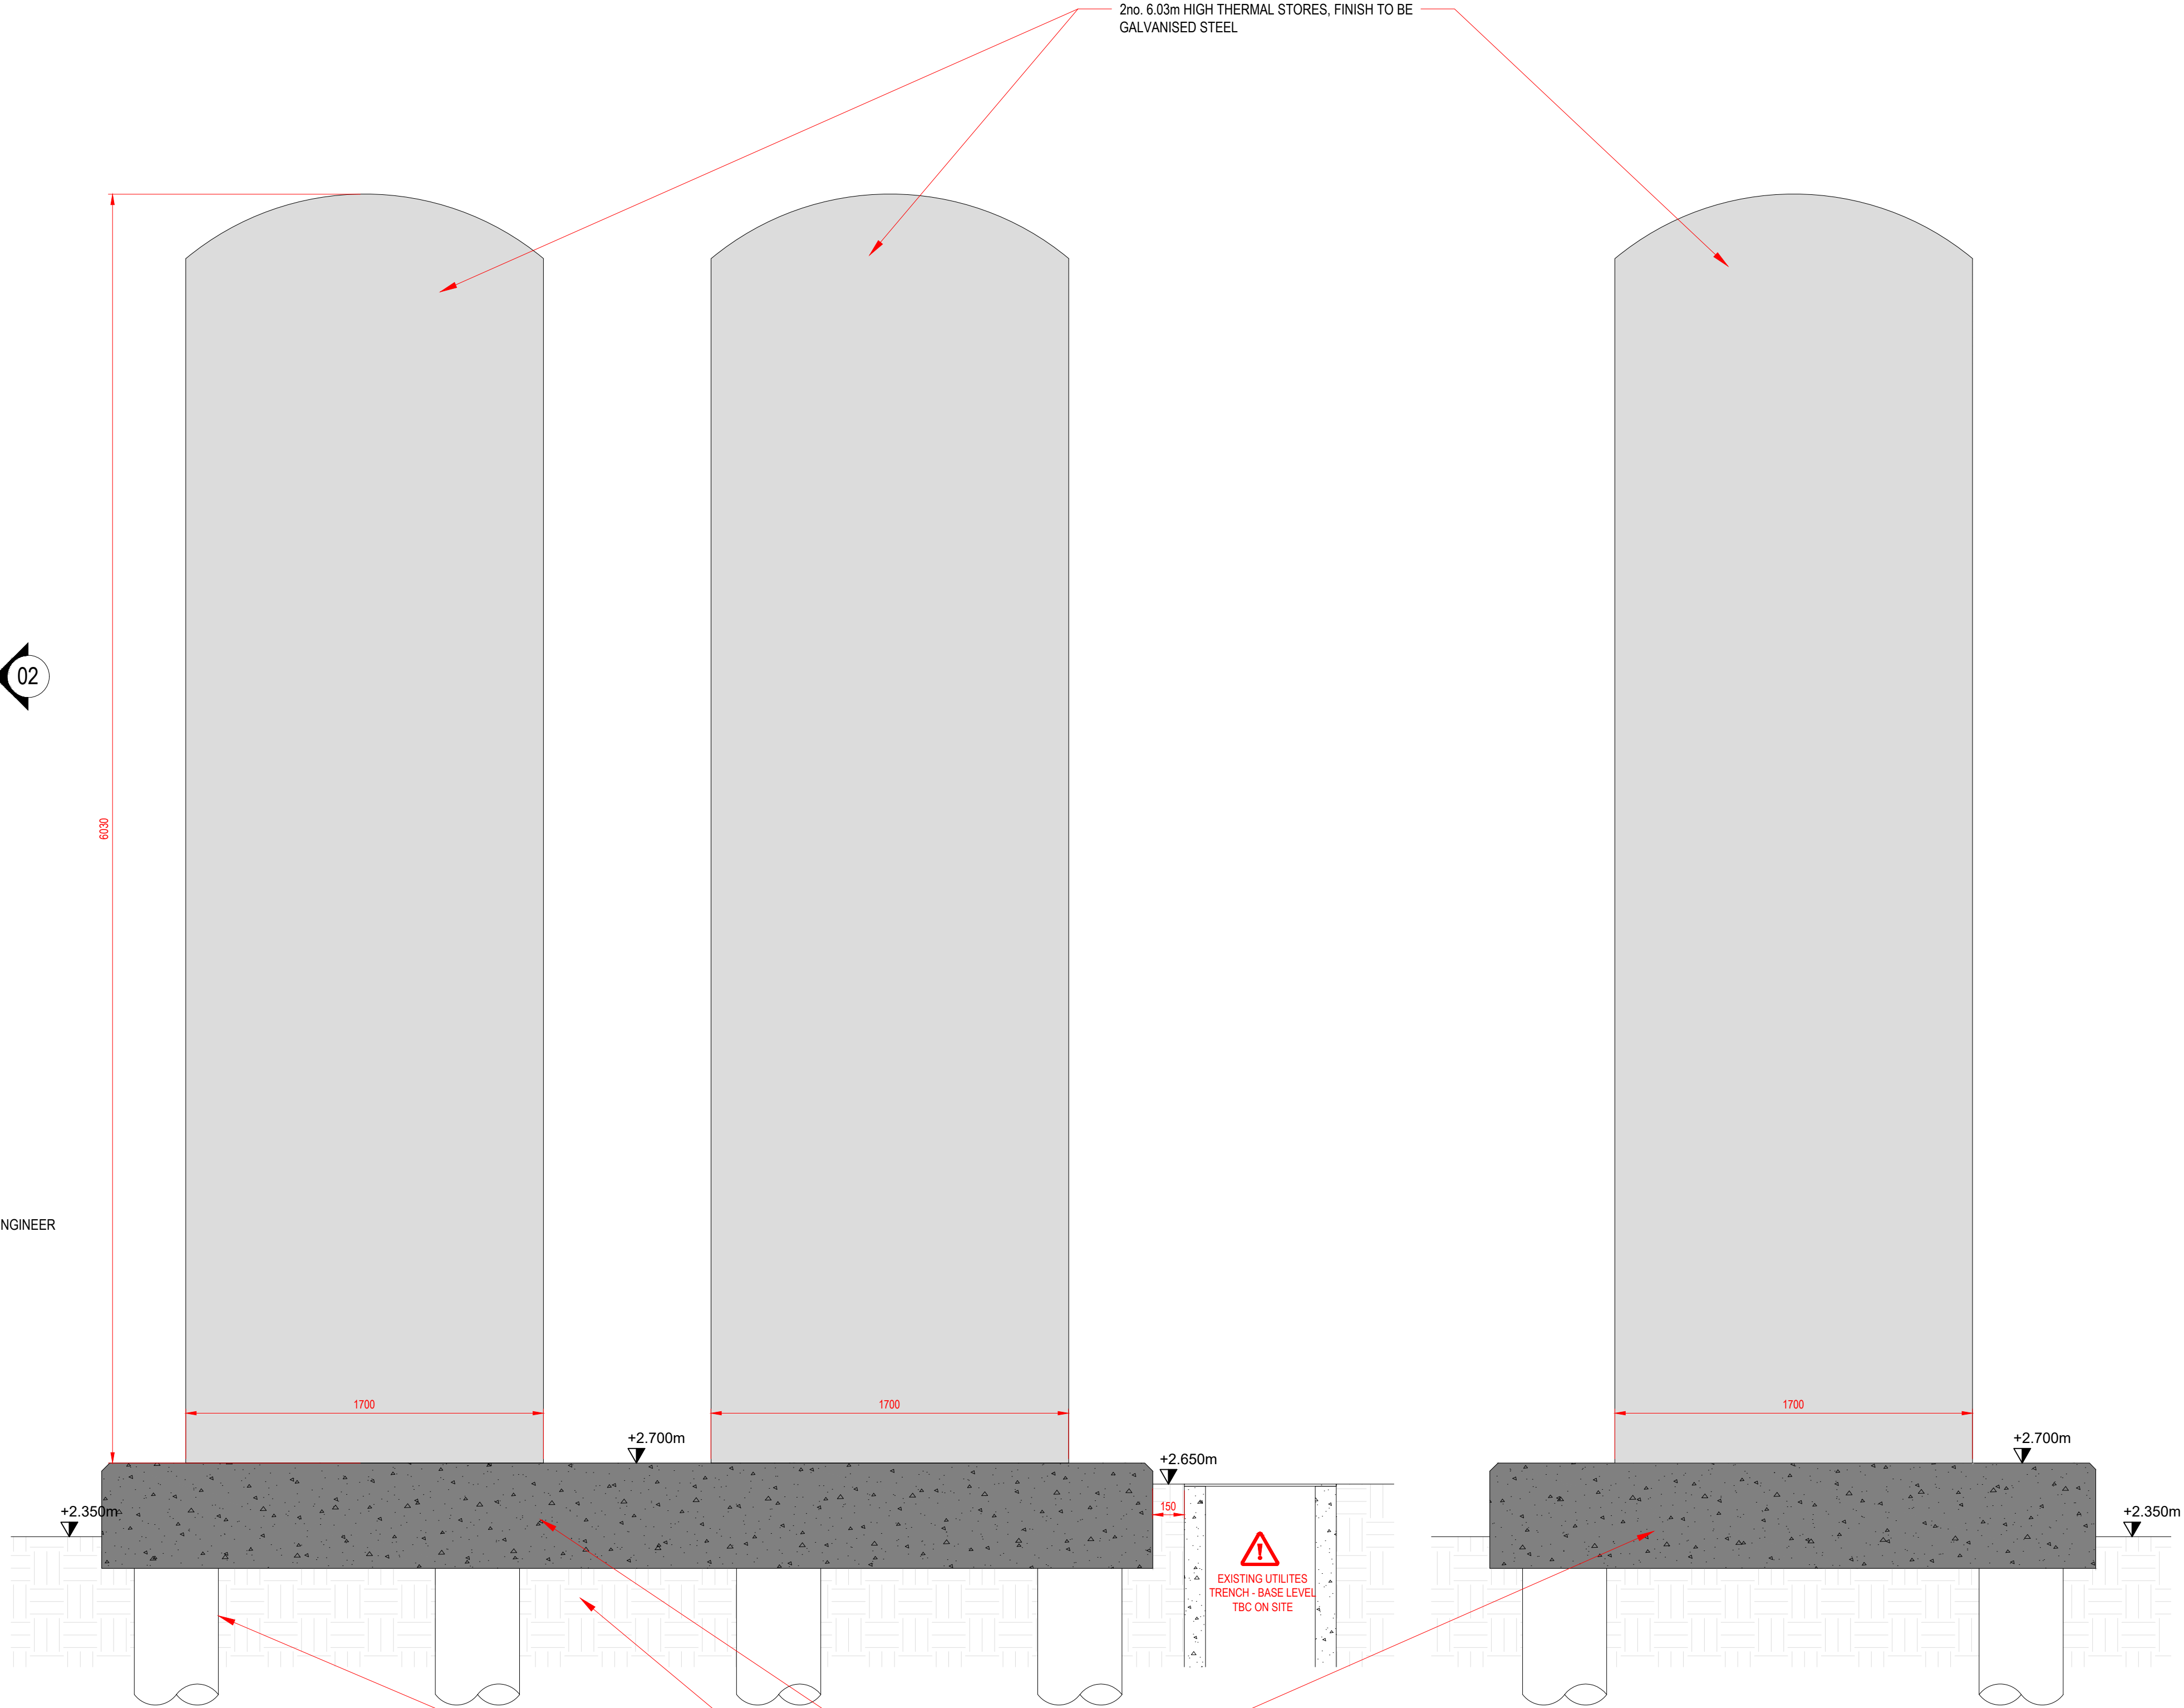

PROPOSED THERMAL STORES ELEVATION 01
(1:20 SCALE)

PROPOSED THERMAL STORES ELEVATION 02
(1:20 SCALE)

GENERAL NOTES:

ALL BUILDERS WORK IS TO BE CONSTRUCTED IN ACCORDANCE WITH THE CURRENT AND RELEVANT BUILDING REGULATIONS AND BRITISH STANDARDS. MANUFACTURERS INSTALLATION GUIDANCE NOTES ARE TO BE READ IN CONJUNCTION TO TASK BEING CARRIED OUT.

ALL DIMENSIONS ON DRAWING ARE IN MILLIMETERS UNLESS OTHERWISE STATED. ALL LEVELS ON DRAWING ARE IN METERS UNLESS OTHERWISE STATED.

THE CONTRACTOR SHALL BE RESPONSIBLE FOR THE ACCURACY OF ALL DIMENSIONS AND FOR THE CORRECT SETTING OUT OF WORK CARRIED OUT ON SITE.

THIS DRAWING IS TO BE READ IN CONJUNCTION WITH ALL RELEVANT ARCHITECTURAL, STRUCTURAL AND MECHANICAL DRAWINGS/ SPECIFICATIONS ISSUED.

ALL MATERIALS AND WORKMANSHIP SHALL BE IN ACCORDANCE WITH THE RELEVANT SPECIFICATIONS AND BRITISH STANDARDS

THE CONTRACTOR SHALL ENSURE THE STABILITY OF THE BUILDING AND ANY ADJOINING STRUCTURES IS MAINTAINED AT ALL STAGES OF CONSTRUCTION. THE CONTRACTOR SHALL DESIGN, INSTALL AND MAINTAIN ANY NECESSARY TEMPORARY WORKS.

CONTRACTOR TO PROVIDE METHOD STATEMENTS AND RISK ASSESSMENTS TO THE ENGINEER AND PLANNING SUPERVISOR A MINIMUM OF 14 DAYS BEFORE THE WORKS COMMENCE.

THIS DRAWING IS TO BE READ IN CONJUNCTION WITH:

50857-VE-SW-00-DR-A-5003 PROPOSED SITE PLAN
50857-VE-SW-00-DR-A-5001 SITE SETTING OUT PLAN
25044-02, PROPOSED BUFFER SUPPORTS (S1)
25044_R01_C1
25044_R01_BBS_C1

P5	09-10-25	REVISED TO SHOW UPDATED THERMAL STORE POSITION	GR	WE	RJR
P4	19-09-25	ISSUED FOR STAGE APPROVAL	GR	WE	JF
P3	16-07-25	ISSUED TO SHOW UPDATED THERMAL STORES	GR	WE	RJR
P2	28-04-25	ISSUED FOR PLANNING APPROVAL	GR	CV	RJR
P1	18-03-25	ISSUED FOR PLANNING APPROVAL	GR	CV	RJR
REV	DATE	DESCRIPTION	DRW	CKD	APP



ISSUED FOR STAGE
APPROVAL

**VITAL
ENERGI**

Vital Energi, Century House, Roman Road, Blackburn, Lancashire, BB1 2LD
Tel: +44 (0)1254 296 000 Fax: +44 (0)1254 296 040

Project: WORTHING HOSPITAL ENERGY CENTRE

Title: THERMAL STORE GA PLANS AND
ELEVATIONS 01

DATE	18-03-25	SCALE	1:20	SHEET	A1
------	----------	-------	------	-------	----

STAGE APPROVAL

Status:
S4

Stage:
4

Drg-No:
50857-VE-SW-XX-E-A-5601

Rev:
P5