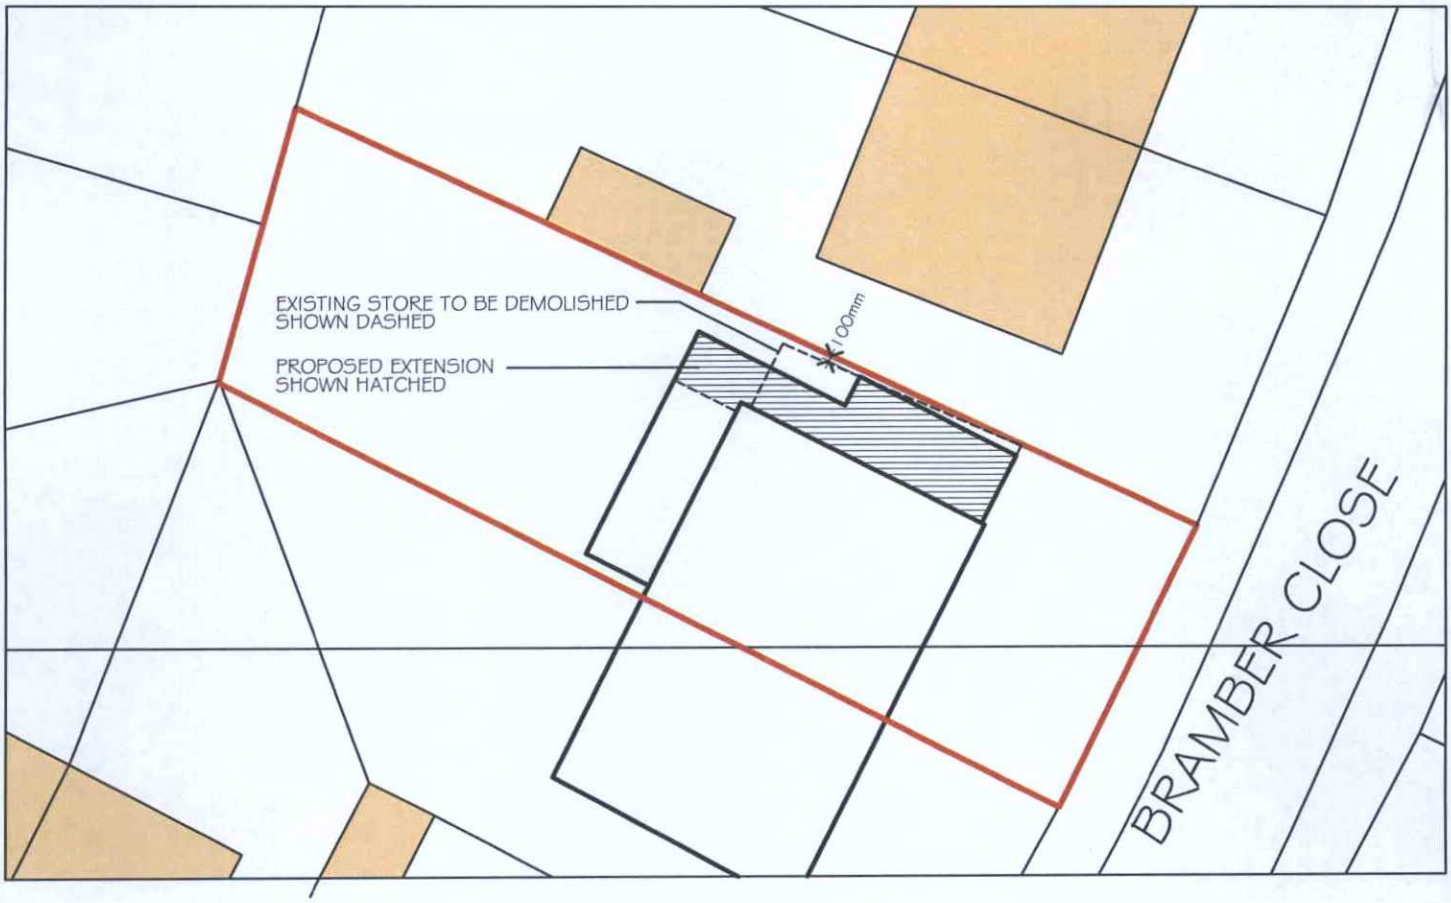

ADUR & WORTHING
PLANNING SERVICES

PLAN	AWDM/ 0891/15
DATE VALID	- 9 JUN 2015

SCALE 1:250 0 5 10 15 20 25

N

SBH Design Ltd

Gable Cottage
Street Lane, Ardingly
West Sussex. RH17 6UB
Tel: 01444 892064
E-mail: sbhd.roy@gmail.com

THIS DRAWING SHOULD BE READ IN CONJUNCTION WITH ANY OTHER RELEVANT DRAWINGS AND SUPPORTING PAPERWORK. THE BUILDER SHOULD CHECK ALL LEVELS AND SITE DIMENSIONS BEFORE WORK COMMENCES & NOTIFY SBHD OF ANY DISCREPANCY

© COPYRIGHT IN THIS DRAWING AND WORK EXECUTED IS AND REMAINS THE PROPERTY OF SBHD LIMITED AND OR ITS SUBSIDIARIES IN ACCORDANCE WITH THE PROVISIONS OF THE COPYRIGHT ACT, PERMISSION TO PRODUCE COPIES OR MODIFIED DRAWINGS IN WHOLE OR IN PART FOR ANY PURPOSE SHOULD BE OBTAINED FROM SBHD LIMITED & ANY SUCH REPRODUCTIONS SHOULD INCLUDE THIS & THE FOREGOING STATEMENT

NOTES

PROJECT
5 BRAMBER CLOSE, N.LANCING BN15 0JA

TITLE
BLOCK PLAN

SCALE	C/No.	DRAWING NUMBER
1:250@A4	000	03 REV
DRAWN: RS	DATE: MAR 2015	