
Location Plan


Scale: 1:1250

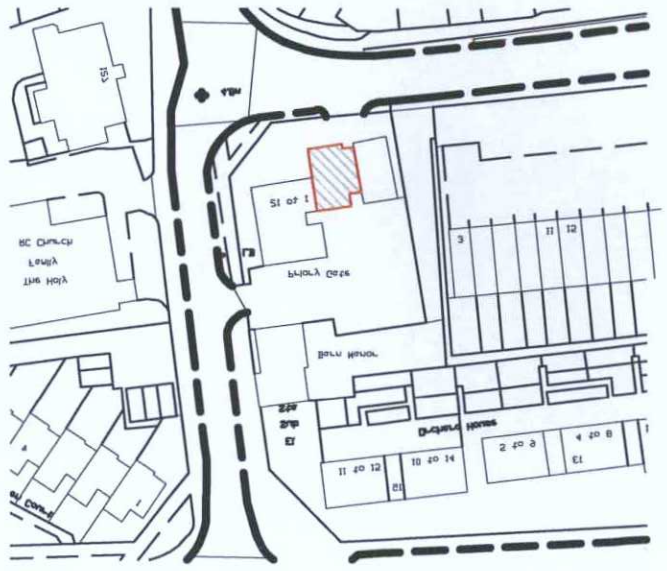

0 10 50 30 40 20m

Block Plan


Scale: 1:200

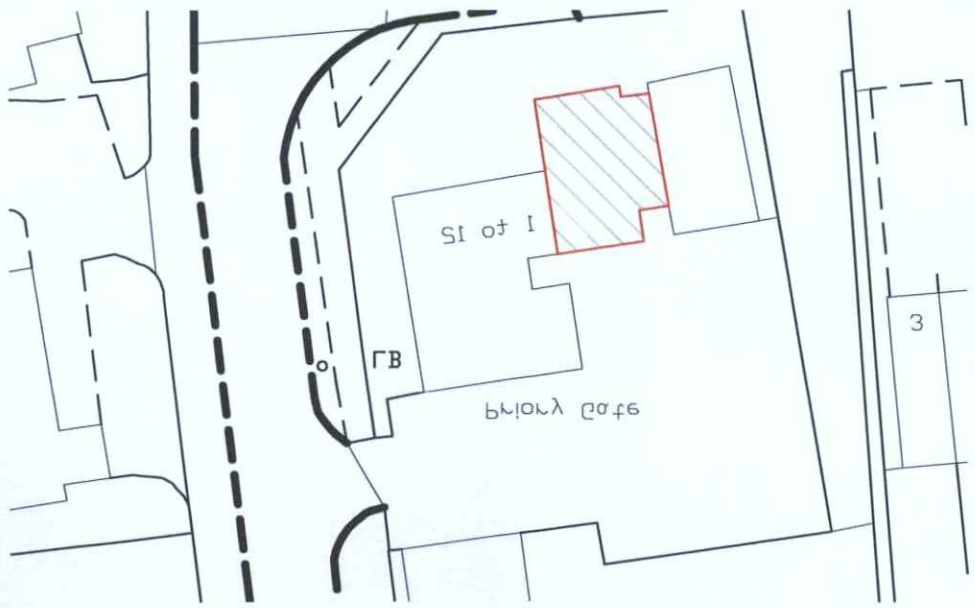


0 5

Existing Front Elevation

Scale: 1:20

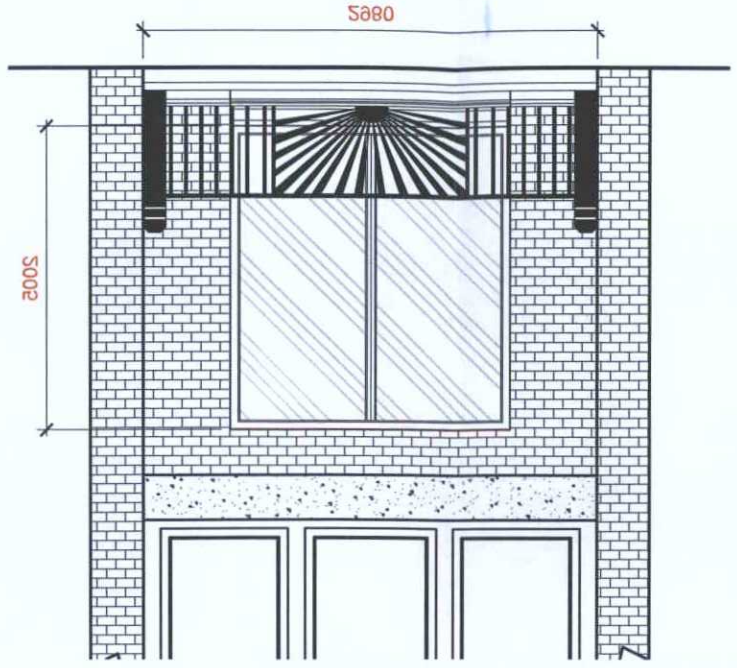


Proposed Front Elevation

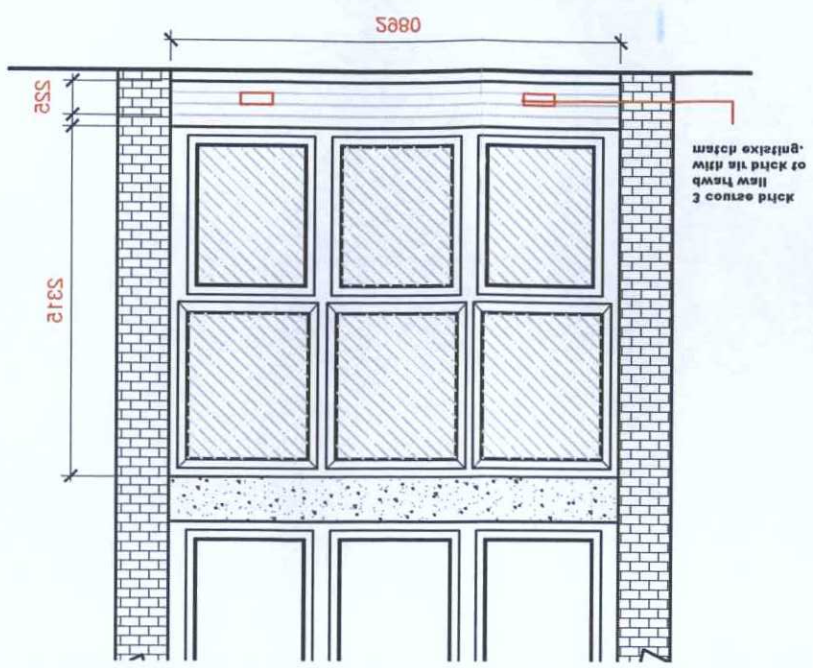

Proposed Balcony to Ground

Scale: 1:50

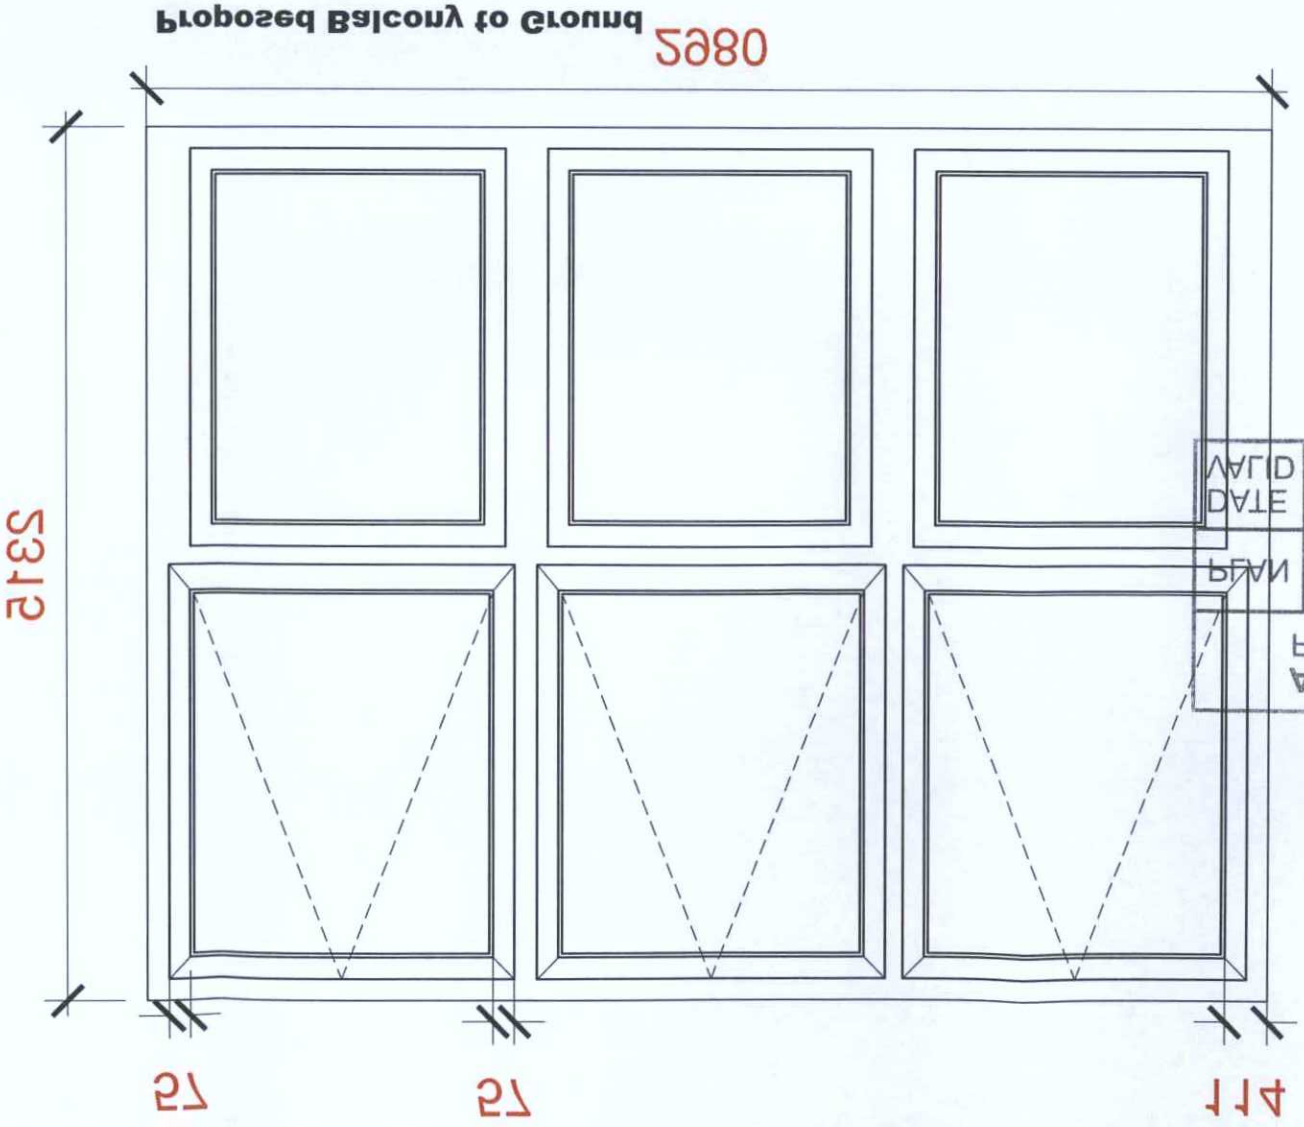

Existing timber balustrade to be broken up and removed off site. Provide new UPVC double glazed (non-opening) windows in white. Contractor to be TENSA registered.

PROJECT NUMBER	DRAWING NUMBER	REVISION
15\148	2K1	...

NORTH	SHEET 01
	CHECKED
	DRAWN
	SCALE: As shown
	DATE: 20\05\2015

DRAWING TITLE

New UPVC Double Glazed Balcony

PROJECT

Mr Wyes
Flat 1
Front Quay
North Quay
Sanctuary
BN15 9AE

3 Sefton Close
Ferring by Sea
West Sussex
BN12 6PL
01903 822213
gavinhead@gmail.com

SHEAR DESIGN
CREATE INSPIRE ENHANCE

© Copyright
Design and must not be copied, retained or used without written approval.

Revision	Date	Details	Initials
...			

Do not scale from drawings, always check all dimensions before carrying out work. These drawings and designs are the property of Shear Design and must not be copied, retained or used without written approval.

PLANNING SERVICES
ADUR & WORTHING

PLAN | AWDM\ 0883\15

VALID DATE 10 JUN 2015