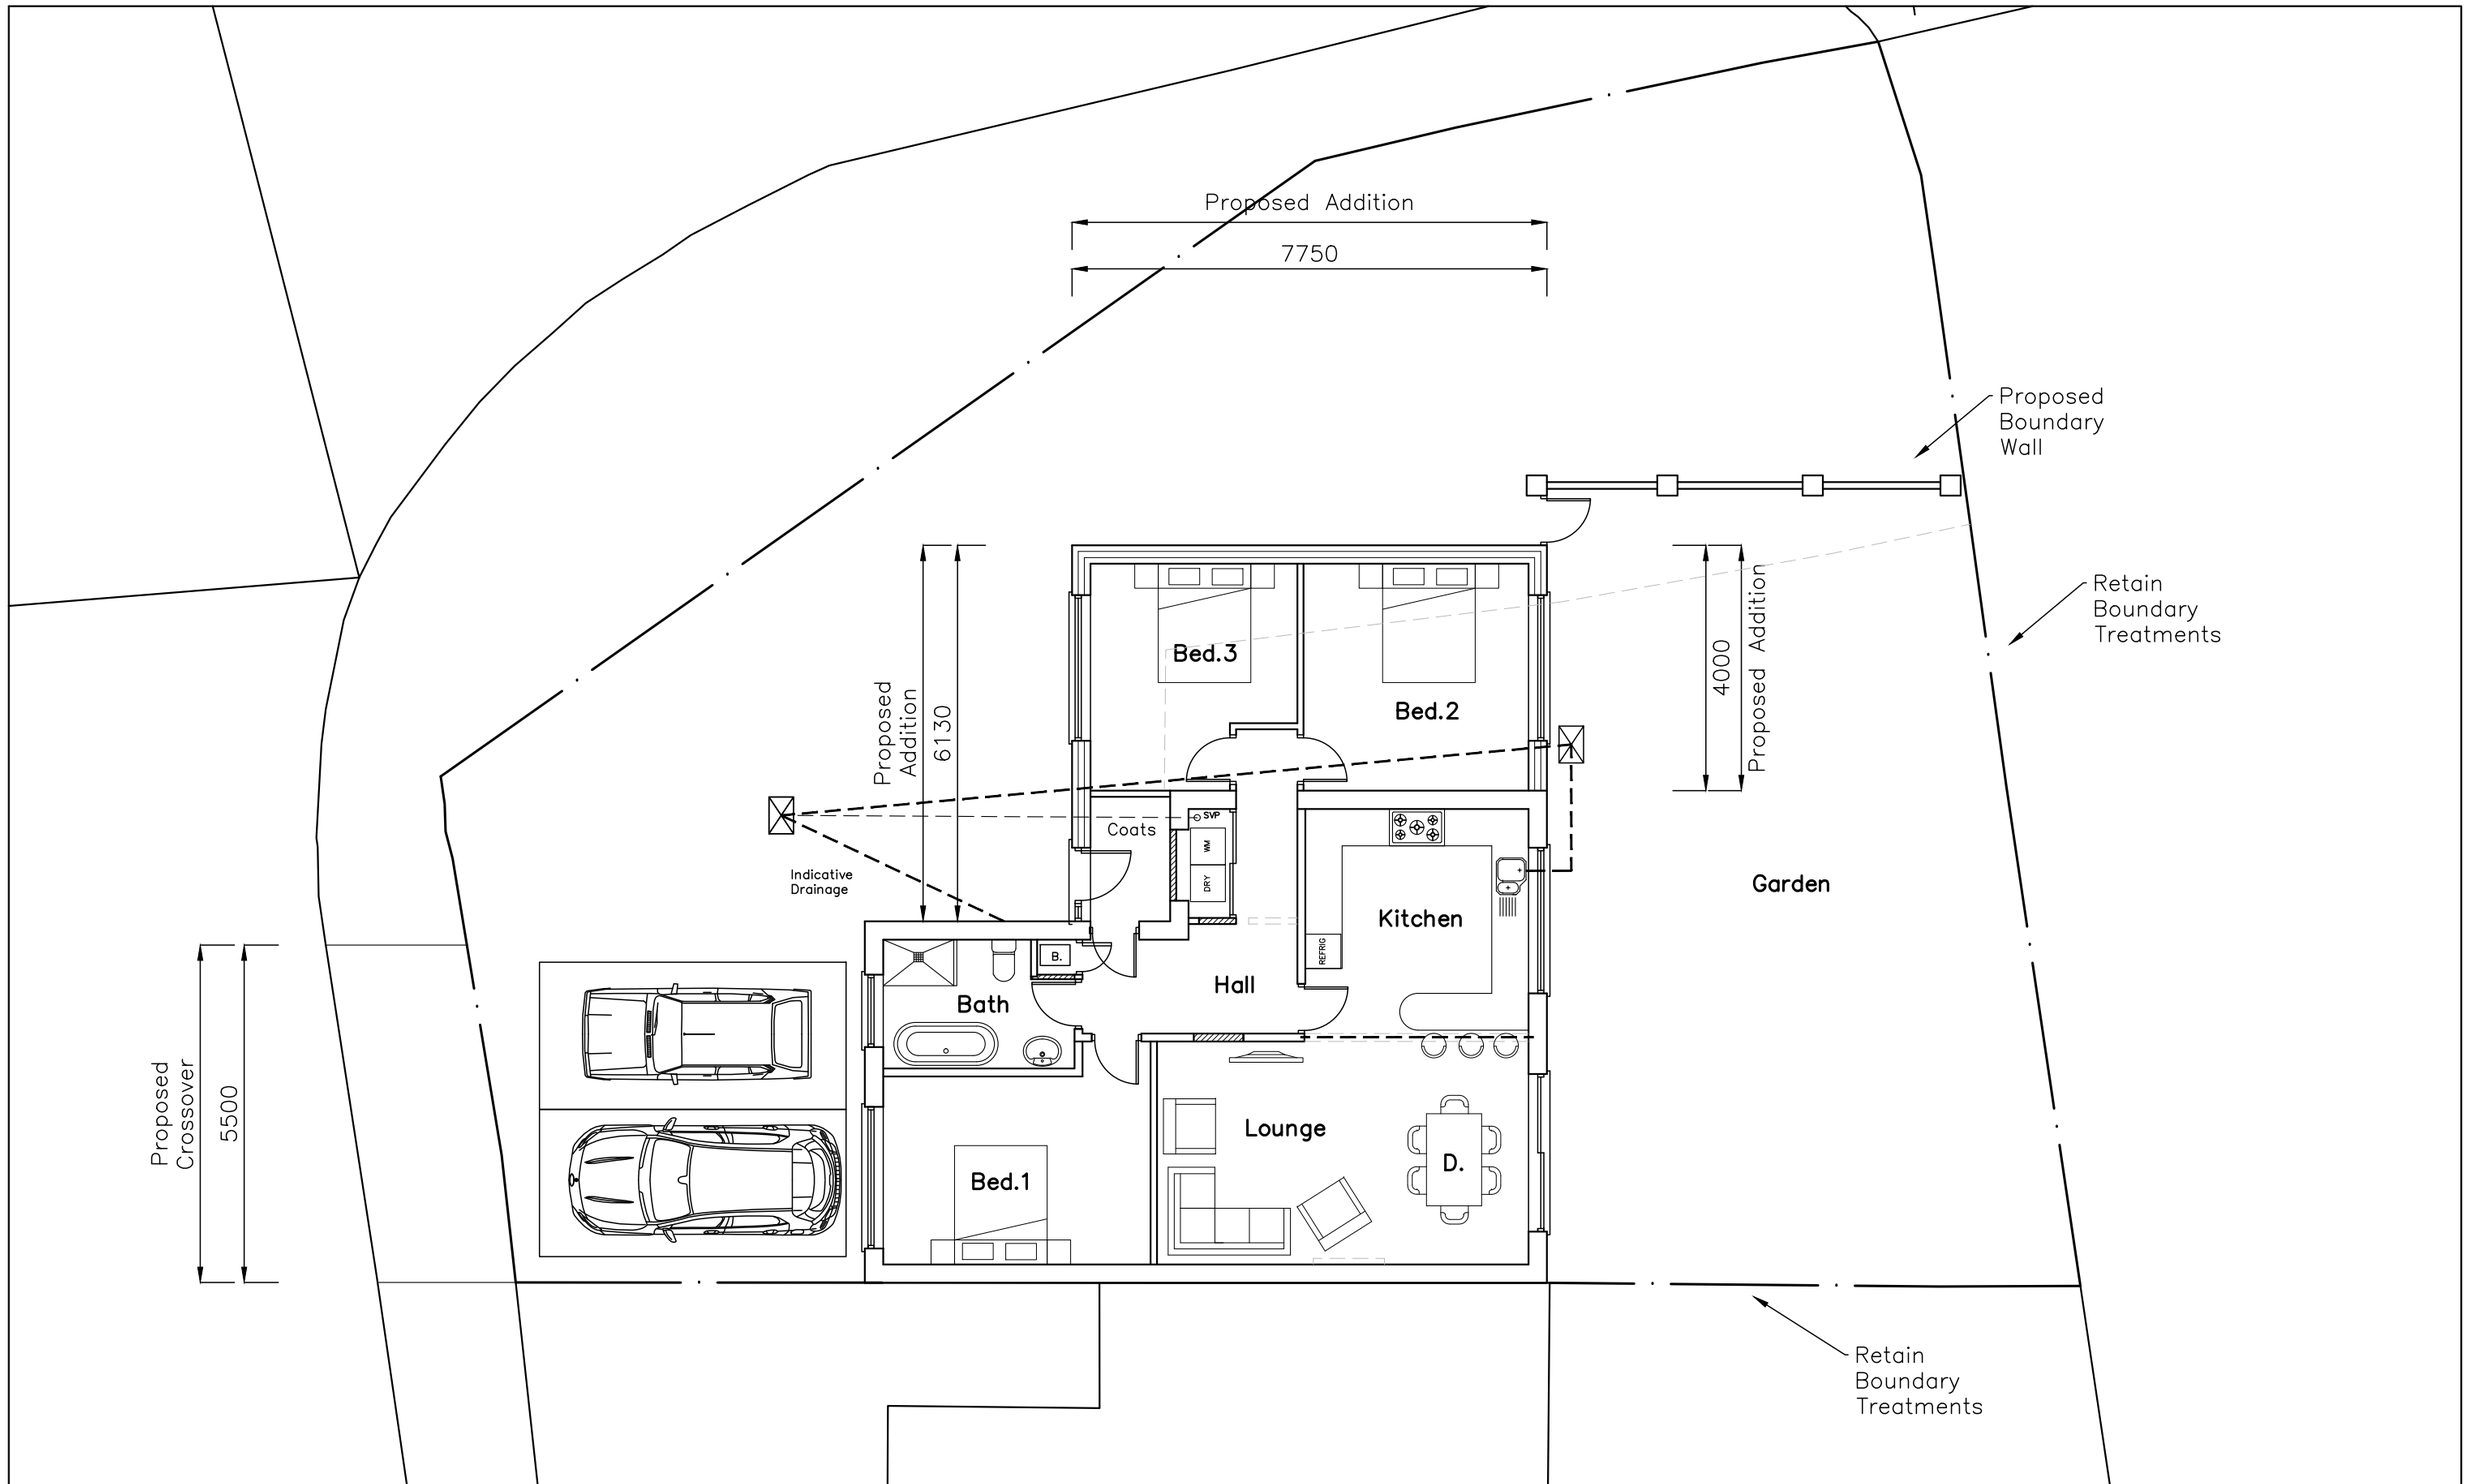

CAAD
Critchley Architecture And Design Ltd.
Contact: 02392 474 919 | info@caad.online
The Old Brewery,15E South Street, Havant, PO9 1BU

N

10m 20m 30m 40m

PROPOSED PLAN

Revisions

a) Garage revisions/24.03.2021/SAR
b) Garage removed/01.04.2021/SAR
c)
d)

12 Maple Walk,
Lancing,
BN15 0DS

Scale A1=1:50, A3=1:100
Drawn SAR/CAL
Date 22/02/2021

21006–410 B