

EXISTING EAST ELEVATION

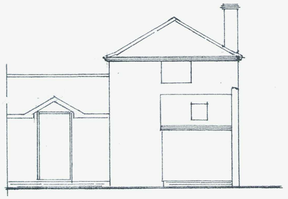

EXISTING NORTH ELEVATION

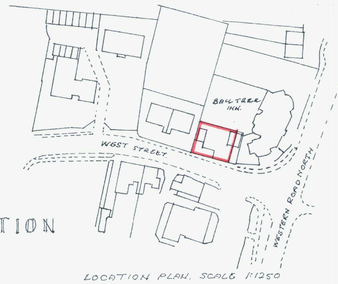

LOCATION PLAN. SCALE 1:1250

ADUR DISTRICT COUNCIL
PLANNING DIVISION
DATE RECEIVED
30 OCT 2006

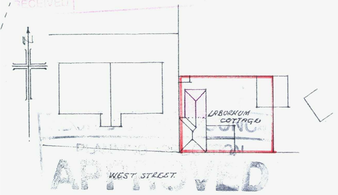

SITE PLAN. SCALE 1:500

APPROVED
DATE
- 8 DEC 2006

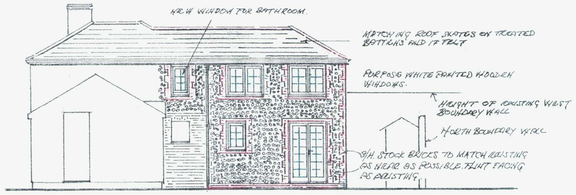

EAST ELEVATION

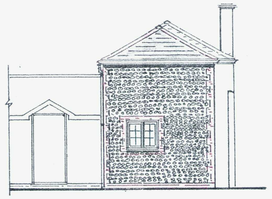

NORTH ELEVATION

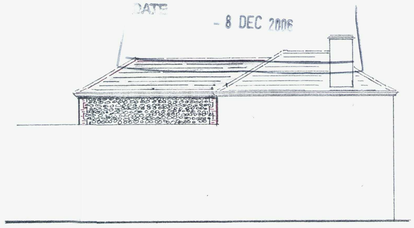

WEST ELEVATION

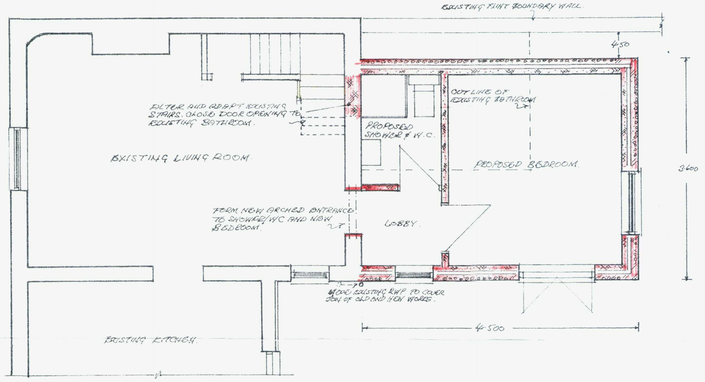

GROUND FLOOR PLAN

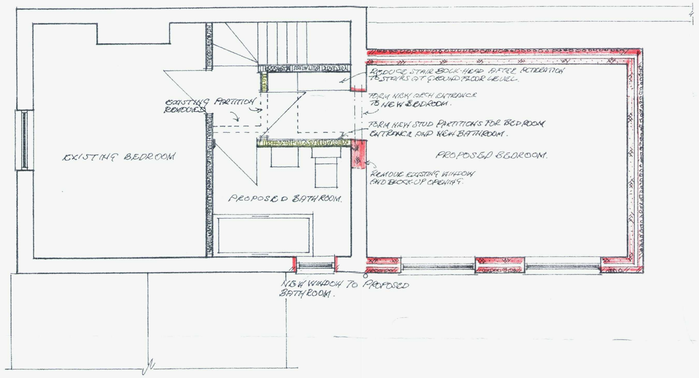

FIRST FLOOR PLAN

PROPOSED EXTENSION FOR J.BRUNO.
LABORNUM COTTAGE WEST ST. SOMPTING. W.SX
DRAWN BY K.J.MARSHALL 16 ARUNDEL CO. RUSTINGTON
W.SX. BN16 3EH TEL 01903 774188.
SCALE 1:50 1:100. DATE OCT/06 No 12/1/06