1 Site location plan

SCALE :: 1:1250

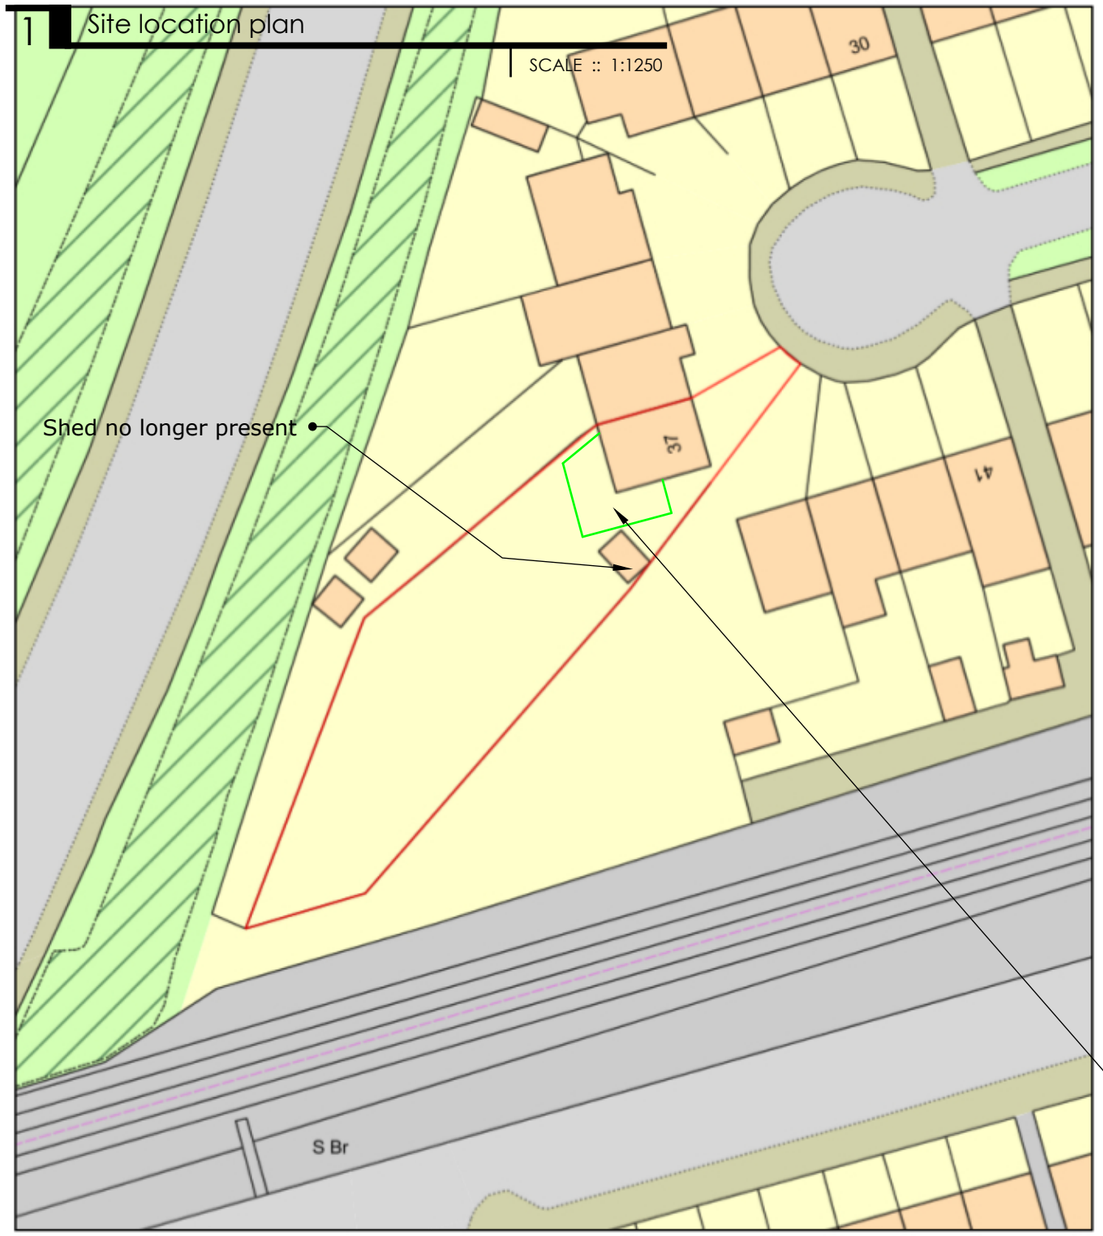

0 20
Metres

N

ReQuestaPlan

Plan Produced for: Simon Walder

Date Produced: 30 Apr 2018

Plan Reference Number: TQRQM18120143104699

Scale: 1:500 @ A4

© Crown copyright, All rights reserved. 2018 Licence number 0100042766

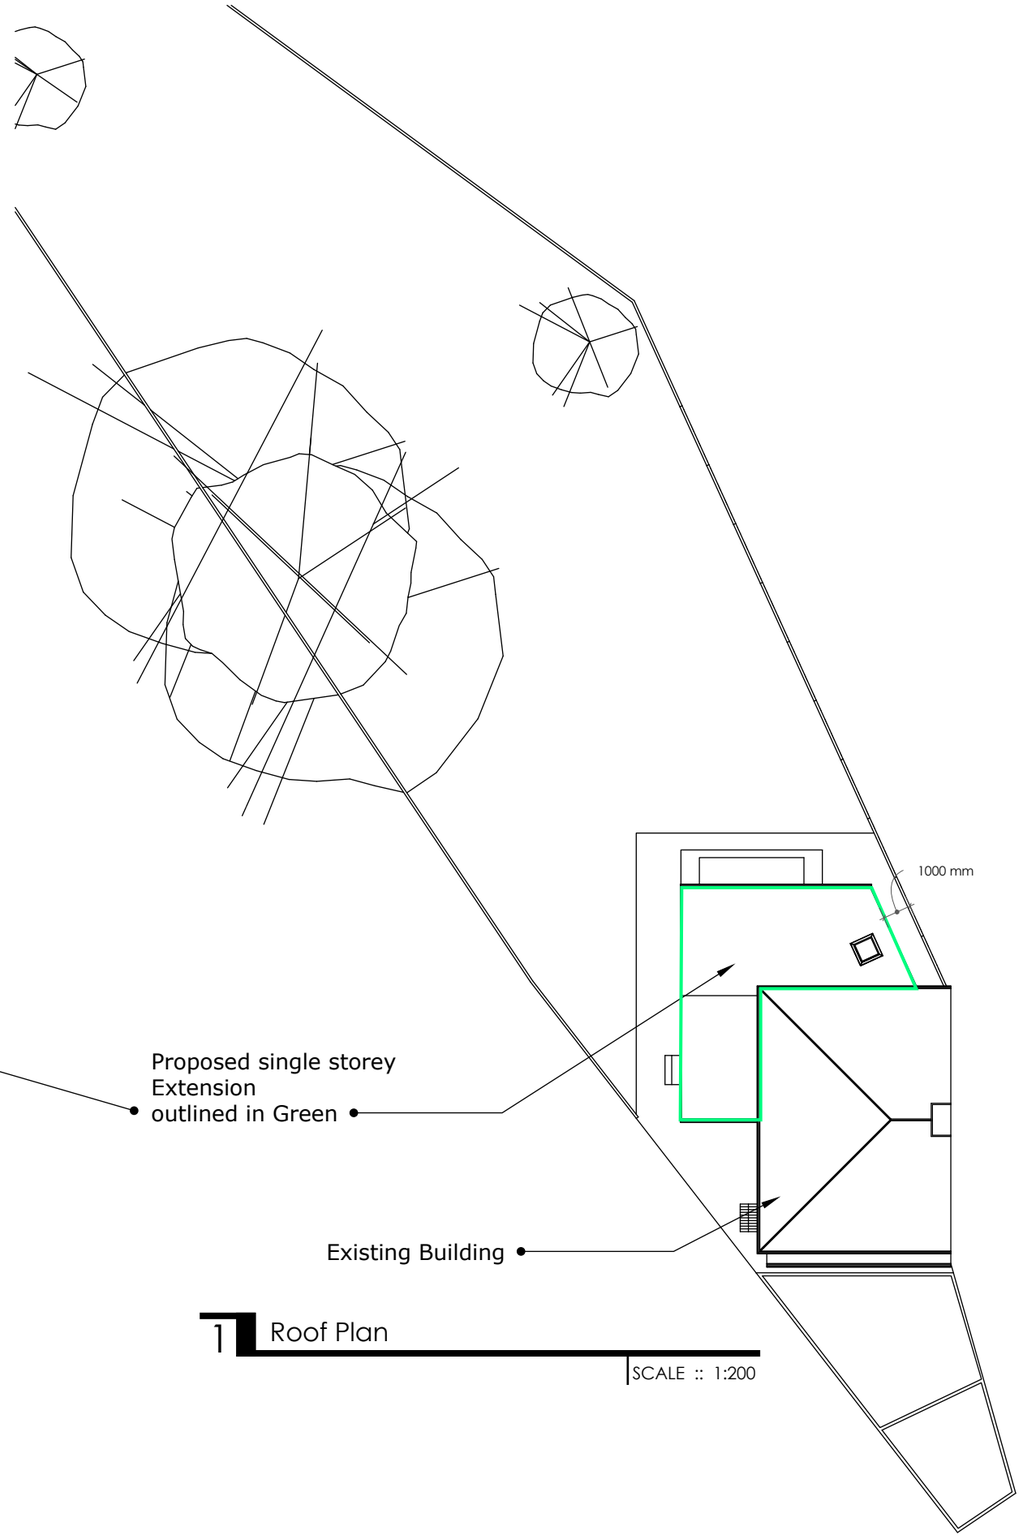

1 Roof Plan

SCALE :: 1:200

C.01 - Block/Roof Plans
C.02 - Existing Elevations
C.03 - Proposed Elevations
C.04 - Existing/Proposed Floor Plans
C.05 - Existing Perspectives
C.06 - Proposed Perspectives

Stephen Aburrow
37 Mons Close
Lancing,
West Sussex
BN15 9DD

Side \ Rear 1st floor extension
Planning Permission
Planning Application ref

Created: 03 06 18
Modified: 20 11 18
Drawn By: S.W.
simon_walder@yahoo.co.uk

1:500 1 meter
1:200 1 meter
1:100 1 meter

Block/Roof Plans

C.01