EXISTING

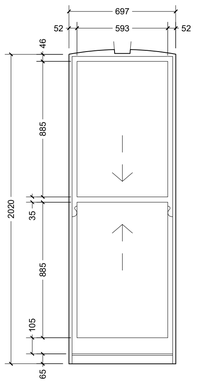

W1

White painted timber frame
White painted timber sill
Single glazed

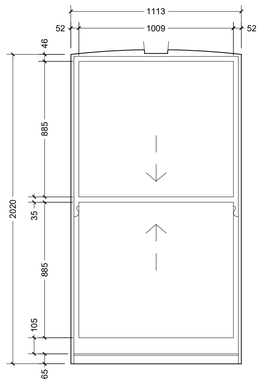

W2

White painted timber frame
White painted timber sill
Single glazed

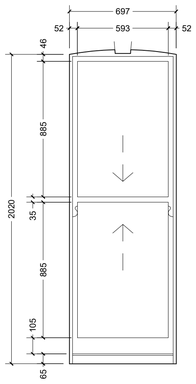

W3

White painted timber frame
White painted timber sill
Single glazed

PROPOSED

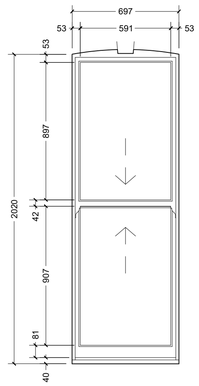

W1

White uPVC frame
White uPVC sill
Double glazed

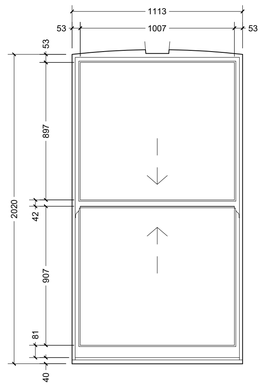

W2

White uPVC frame
White uPVC sill
Double glazed

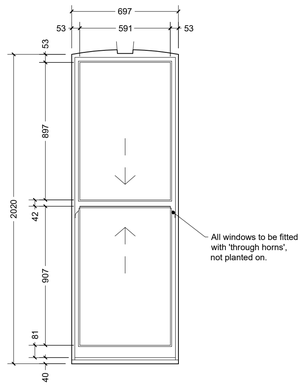

W3

White uPVC frame
White uPVC sill
Double glazed

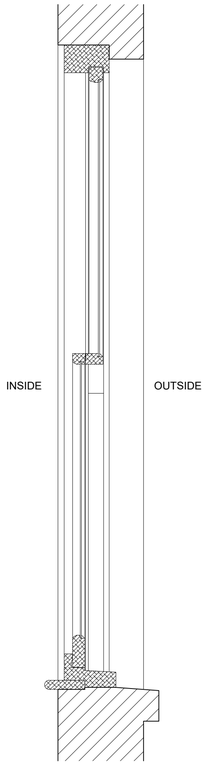

Existing Vertical Section
Scale 1:10

White timber frame
Single glazed

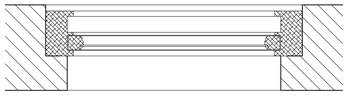

Existing Horizontal Section
Scale 1:10

White timber frame
Single glazed

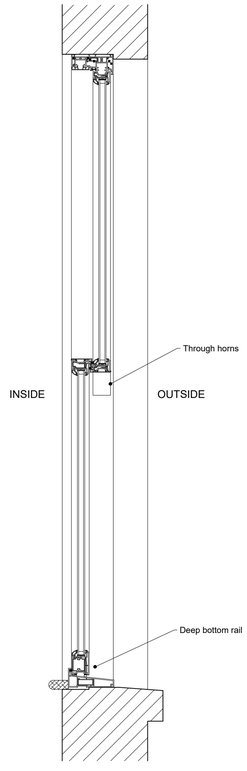

Proposed Vertical Section
Scale 1:10

White uPVC frame
Double glazed

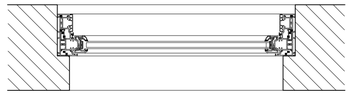

Proposed Horizontal Section
Scale 1:10

White uPVC frame
Double glazed



Scale 1:200

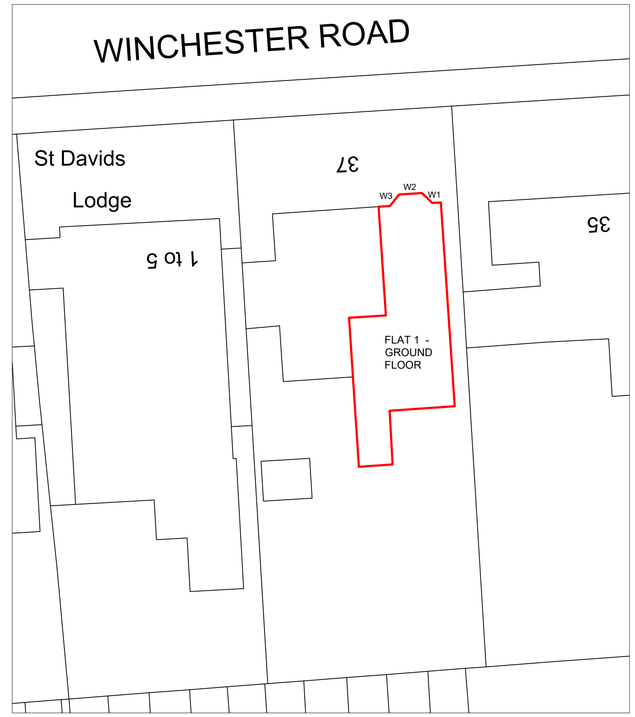

Block Plan
Scale 1:200

Scale 1:1250

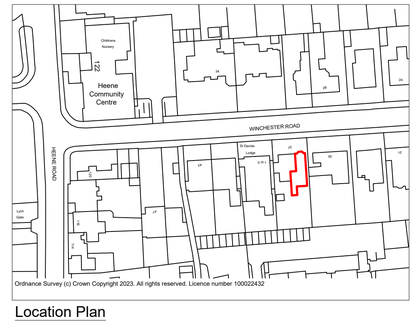

Location Plan
Scale 1:1250

N

Rev:	Description:	Date:
A	Horizontal section added, sash horns noted.	21.07.23

HORIZON DESIGN
ARCHITECTURAL TECHNOLOGY

Horizon Design Limited
4 High View
Worthing BN13 3DQ
01903 205868
info@horizon-design.co.uk www.horizon-design.co.uk

Client:
Mr & Mrs O'Hara

Project:
Replacement Glazing:
Flat 1, 37 Winchester Road
Worthing
West Sussex
BN11 4DH

Drawing title:
Glazing Details, Photo, Location & Block Plan.

Scale:
1:20 / 1:10 / 1:1250 / 1:200 @ A1

Date: 15.05.23
Drawn: KWF

Drawing number: 3134-01
Revision: A