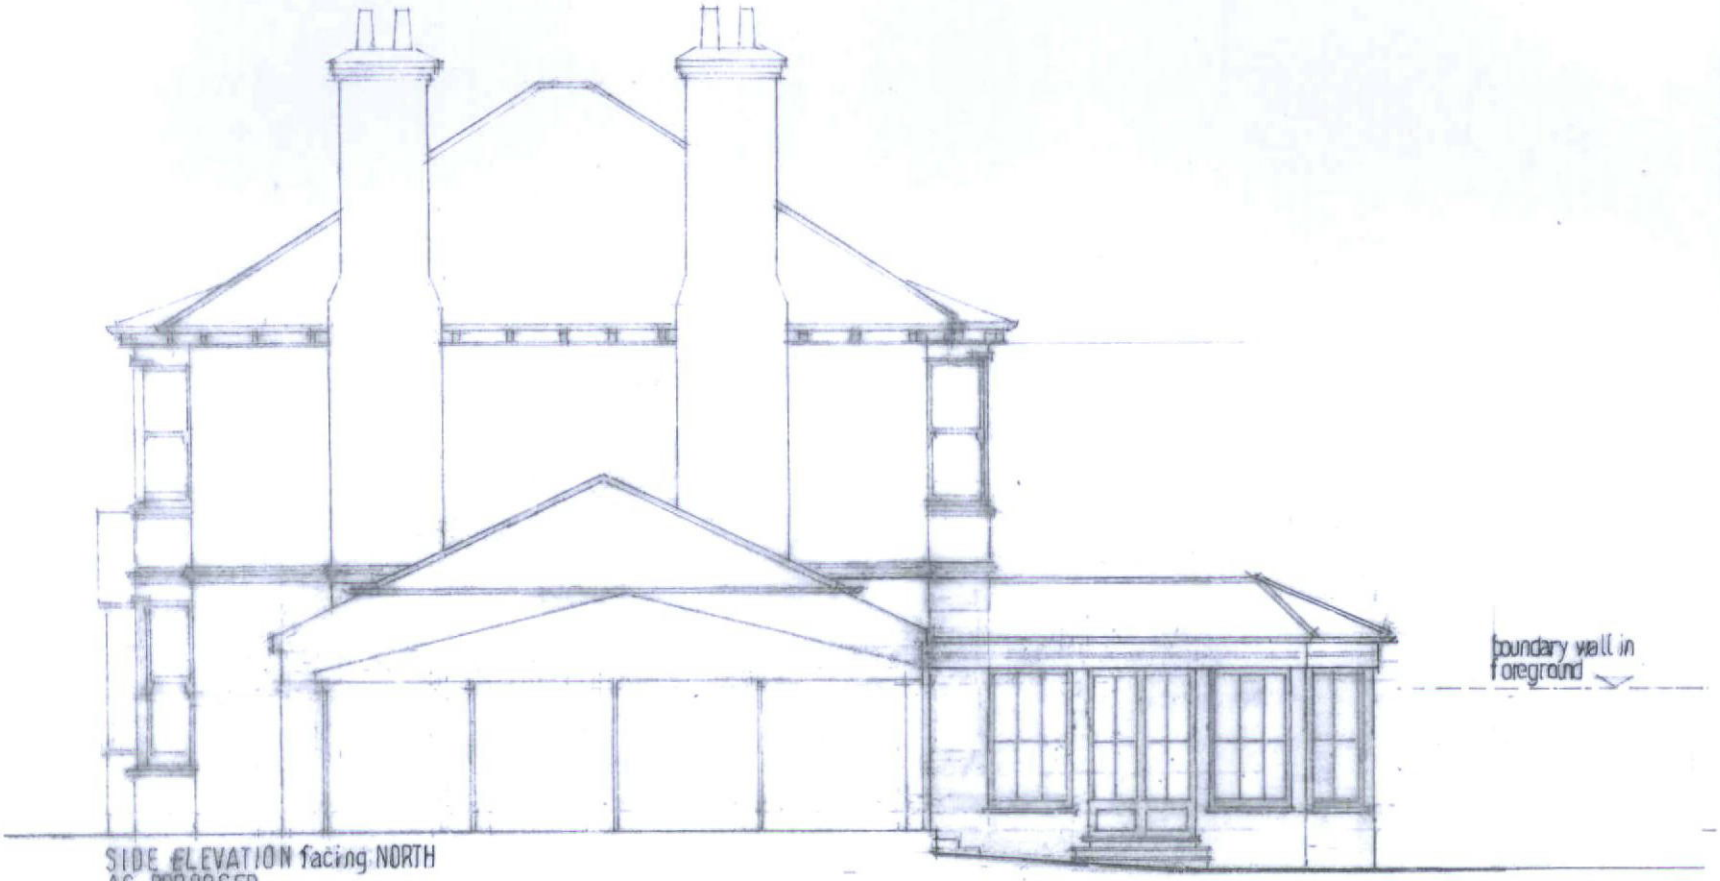


SIDE ELEVATION facing NORTH
AS PROPOSED

GEOFFREY LAWRANCE

CHARTERED ARCHITECT
DIP. ARCH. RIBA

32 PARKSIDE
SHOREHAM-BY-SEA
WEST SUSSEX, BN43 6HA

TELEPHONE 01273 462793

0 2.5 5 7.5 metres

Scale 1:100

proposed conservatory

PROPOSED NORTH SIDE ELEVATION

49 southwick st.southwick

scale : 1:100
date : June 2021
drawn : g.l