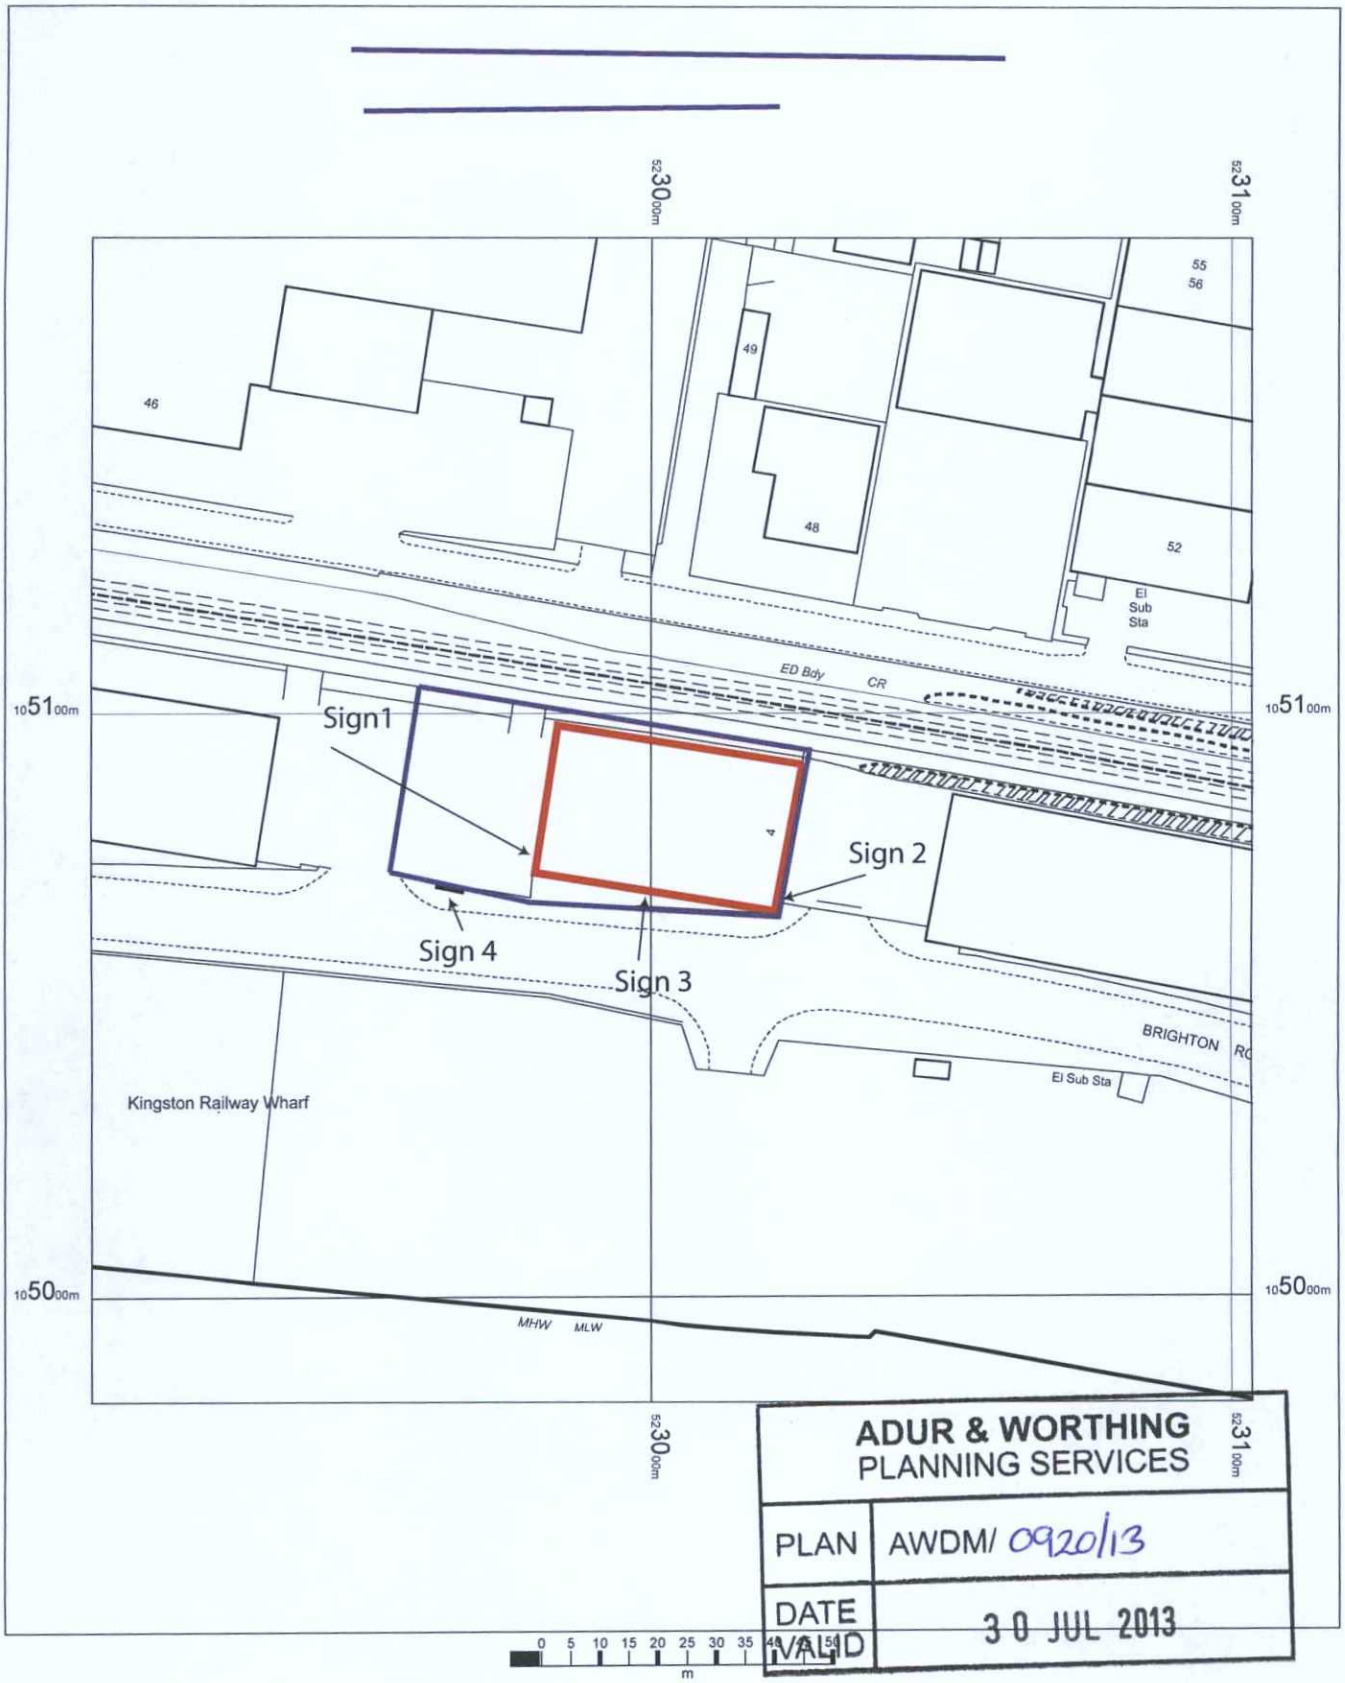

ADUR & WORTHING
PLANNING SERVICES

PLAN	AWDM/ 0920/13
DATE VALID	30 JUL 2013

N

OS Mastermap
19 July 2013, ID: BW1-00244830
www.blackwellmapping.co.uk

1:1250 scale print at A4, Centre: 523004 E, 105082 N

©Crown Copyright. Licence no. 100041040

Mapping sourced from Ordnance Survey

BLACKWELL'S
www.blackwellmapping.co.uk
TEL: 0113 245 2623
maps.leeds@blackwell.co.uk