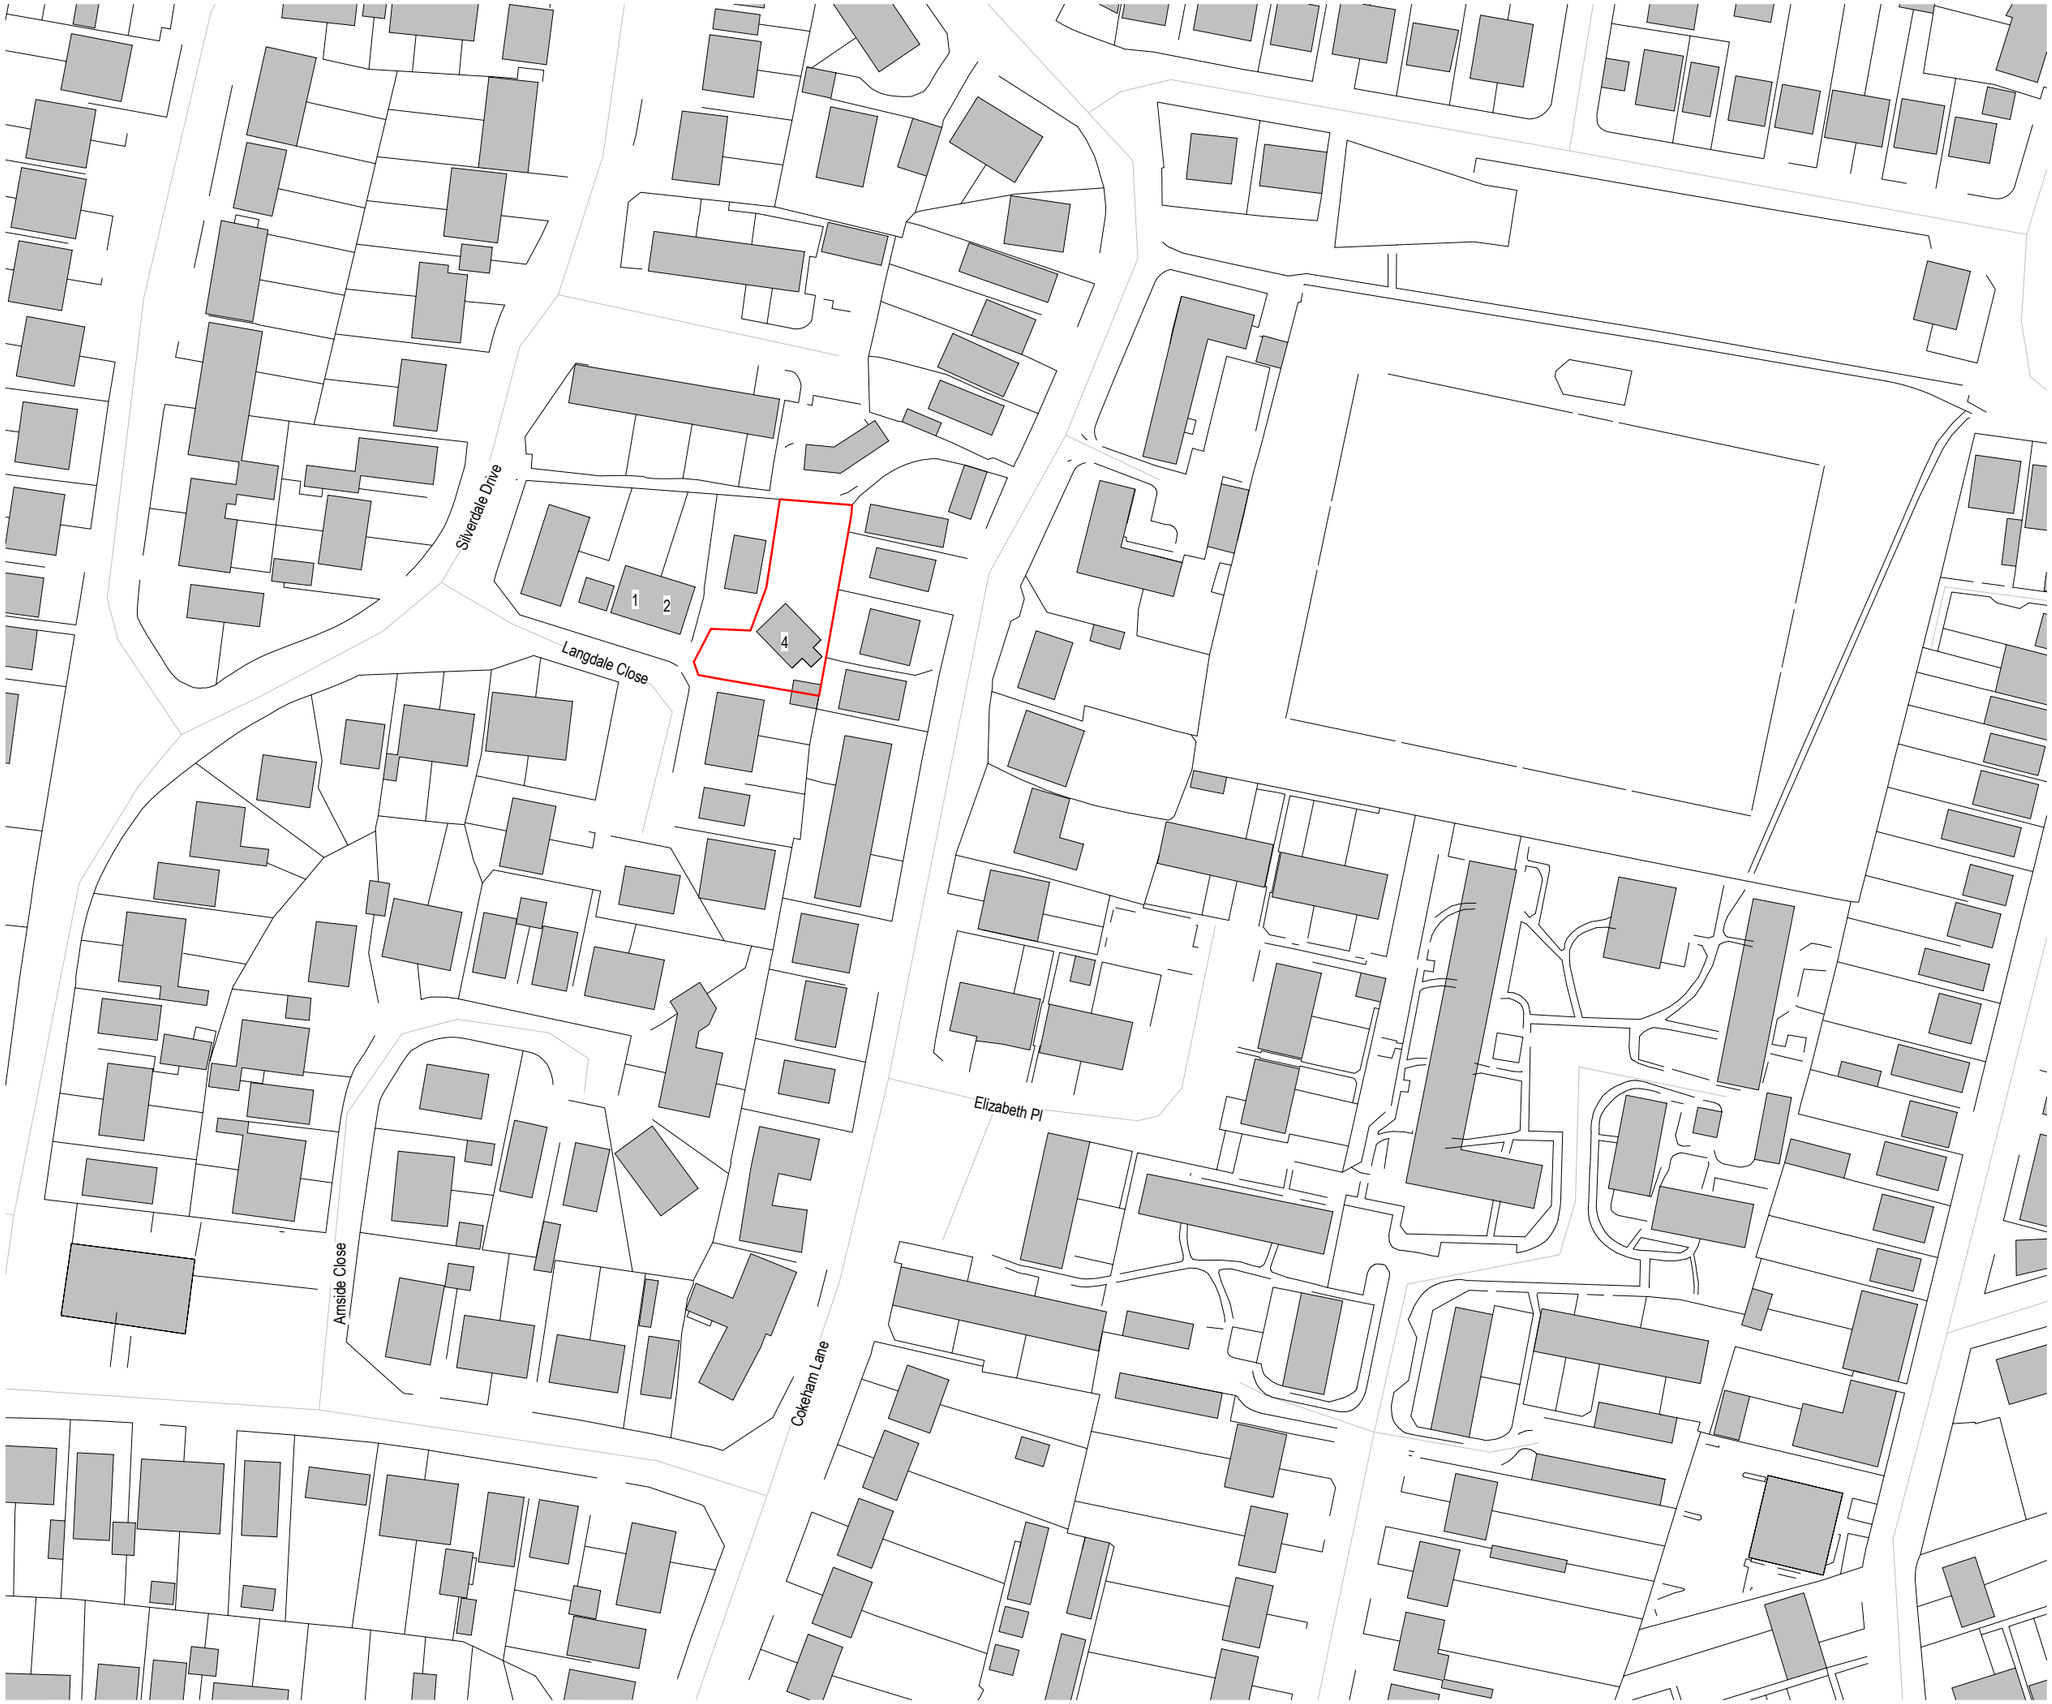


Revisions

No.	Description	Date	By
2	Red Boundary	08-11-22	
1	PLANNING	04-11-22	

Notes:

GENERAL NOTES:

All dimensions & levels are preliminary and approximate and subject to utilities search, legal boundaries and detailed layouts/ design development through consultation.

Dimensions are to be checked on site by contractor & sub contractors prior to commencement of work, any discrepancies are to be highlighted immediately to the architects.

KEY

Ownership boundary

Scale 1 to 1250

0 12.5 25 62.5 M

Scale: As indicated @ A3

Project No. Project Name:

338 4 Langdale Close

N

Drawing Name:

Site Location Plan

Drawing No.	Revision:	Suitability Description:
P001	**P2**	**PLANNING**

Drawn: MS Checked: GF Orig Paper Size: A3

FRESH | Architects

T 07703682107 | 07393913140

info@fresh-architects.co.uk | www.fresharchitects.co.uk

Use figured dimensions only. All levels and dimensions to be checked. This drawing is to be read in conjunction with all other relevant drawings and specifications.

© FRESH Architects Ltd. All rights reserved