

ALL DIMENSIONS TO BE CHECKED ON SITE AND ANY DISCREPANCIES AND ADJUSTMENTS TO BE NOTED AND PASSED TO THE CONTRACT ADMINISTRATOR FOR FURTHER INSTRUCTIONS. IF IN DOUBT ASK.

FILENAME : /USERS/DEHELON/DOCUMENTS/WMPC/JOBS/10927 - MARGOT JONES/DRAWINGS/10927.01 - LOCATION PLAN.DWG | PLOTTED BY : DHILLON | PLOTTED DATE : Wednesday, May 10, 2017 10:06:42 am

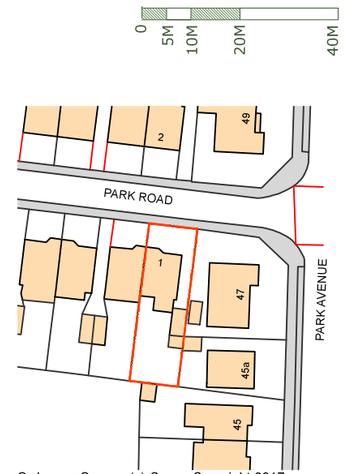

Ordnance Survey, (c) Crown Copyright 2017.
All rights reserved. Licence number 100022432

LOCATION PLAN
SCALE: 1:1250

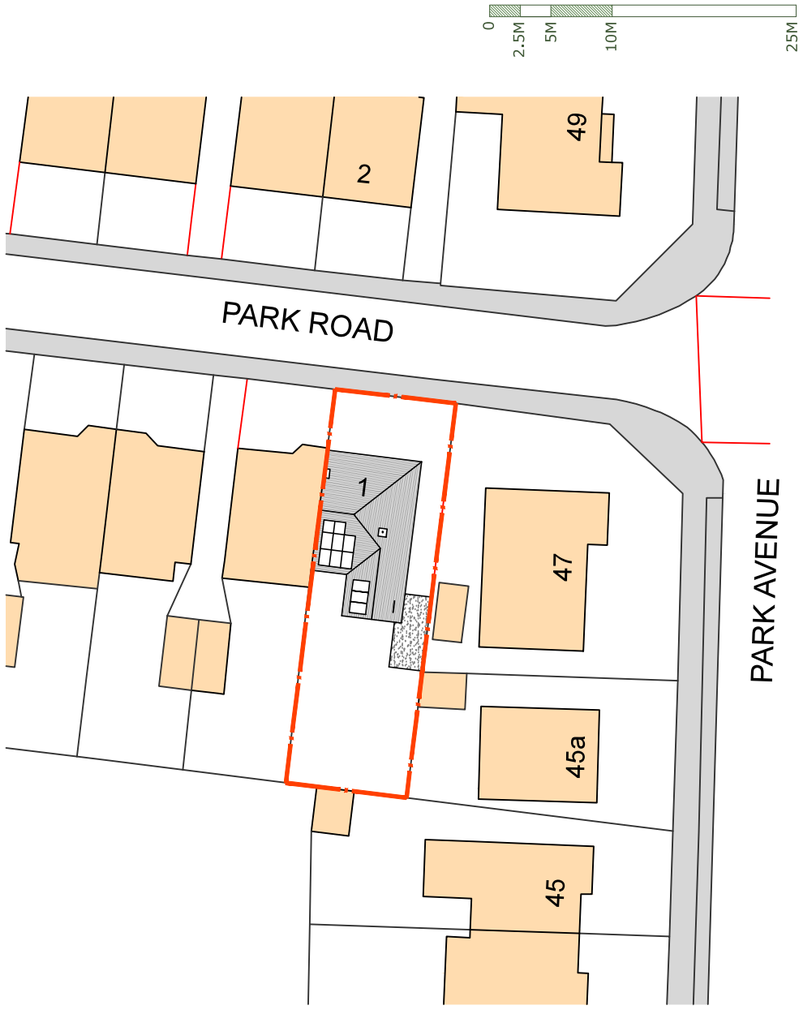

PROPOSED BLOCK PLAN
SCALE: 1:500

WILLIAM MARTIN
PROPERTY AND CONSTRUCTION CONSULTANTS

T 020 7378 5800
F 020 7357 6128
E mail@william-martin.co.uk
W www.william-martin.co.uk

WILLIAM MARTIN
75 KING WILLIAM ST
LONDON
EC4N 7BE

JOB TITLE: 1 Park Road, Shoreham-By-Sea, BN43 6PF

CLIENT: -

DWG TITLE: Location Plan & Proposed Block Plan

SCALE	DATE	CHECK	DRAWN	DATE	REVISION	Rev.No.	REV.
VARIES@A3	APR 17	GE	JD	09/05/2017	Road name added	A	A

DWG NO. 10927.01

© COPYRIGHT William Martin Property Consultants Limited - 7059387