

DO NOT SCALE FROM THIS DRAWING

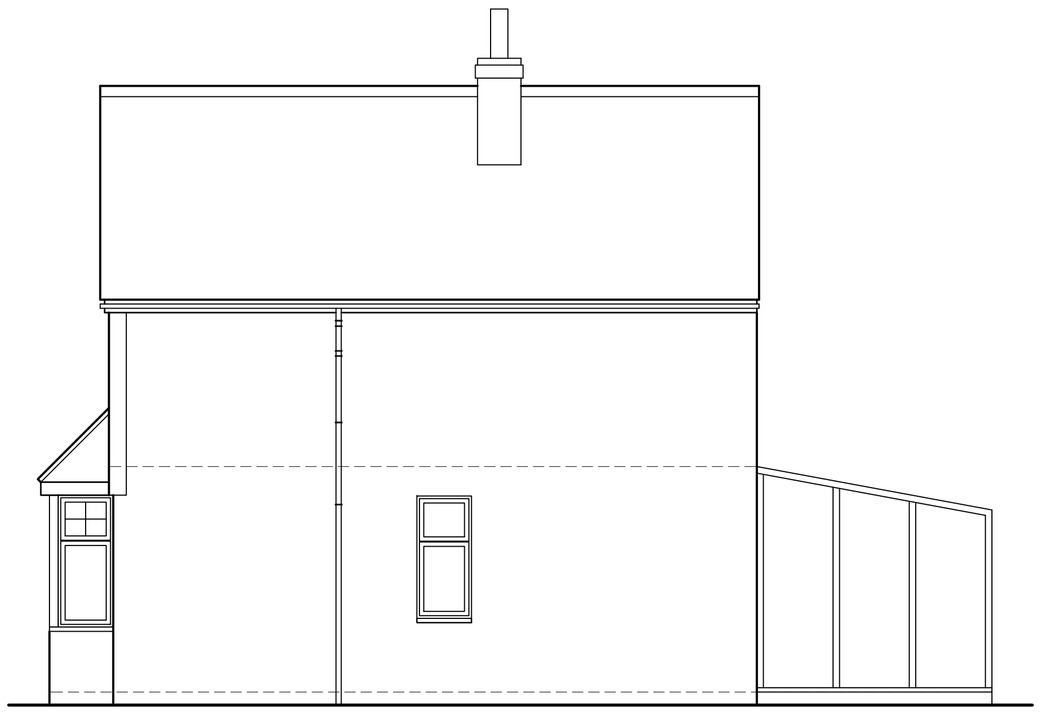


South Elevation

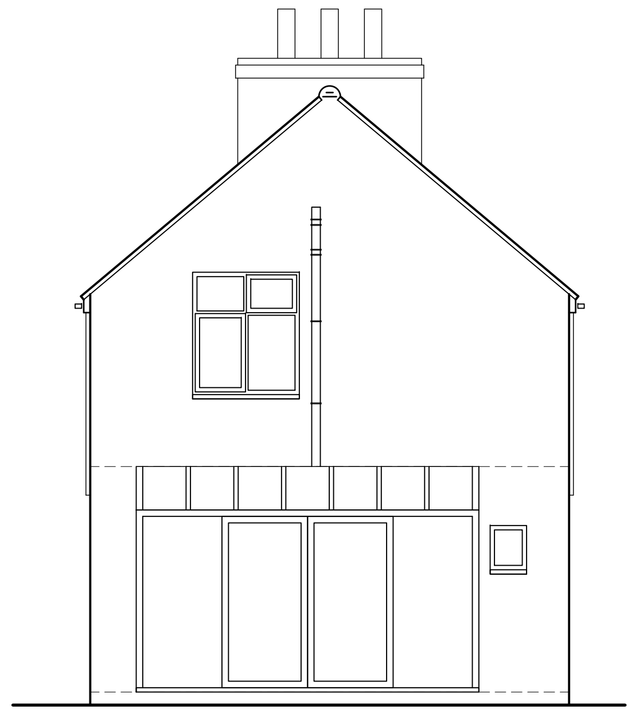


East Elevation




North Elevation

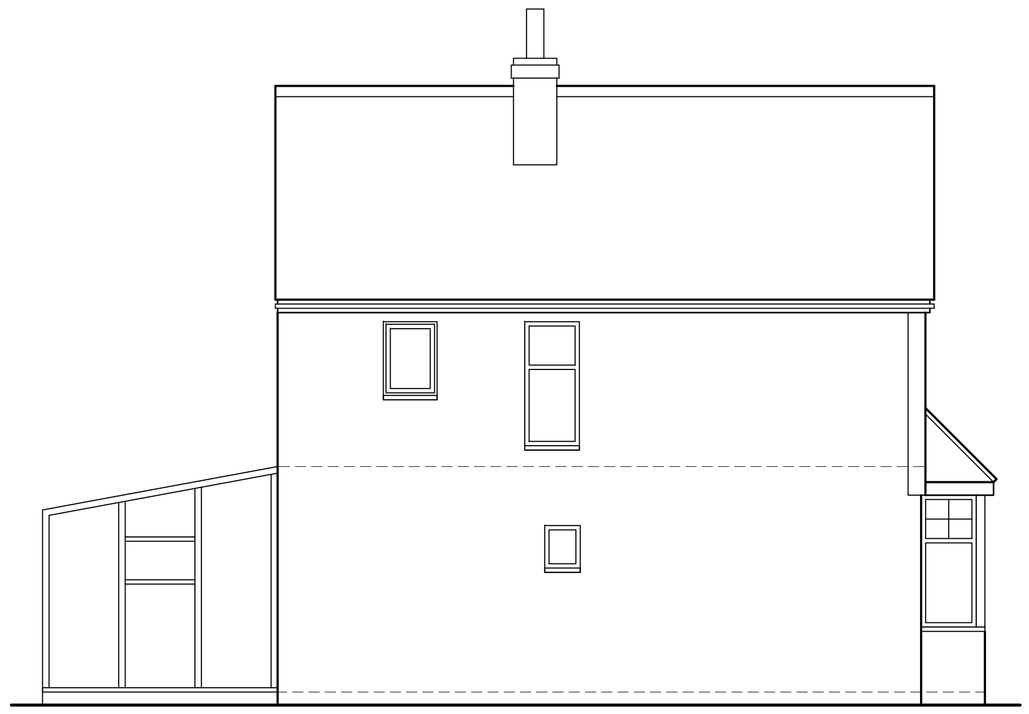


West Elevation

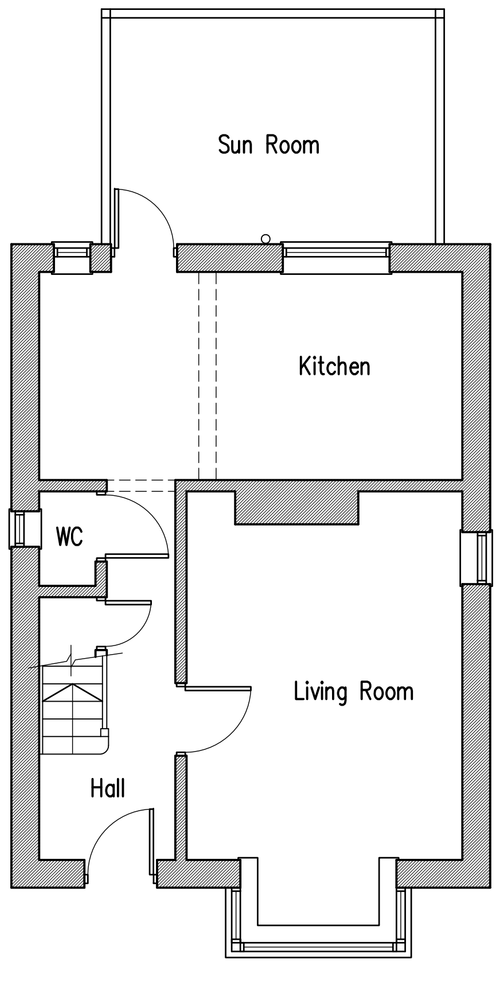

Ground Floor Plan

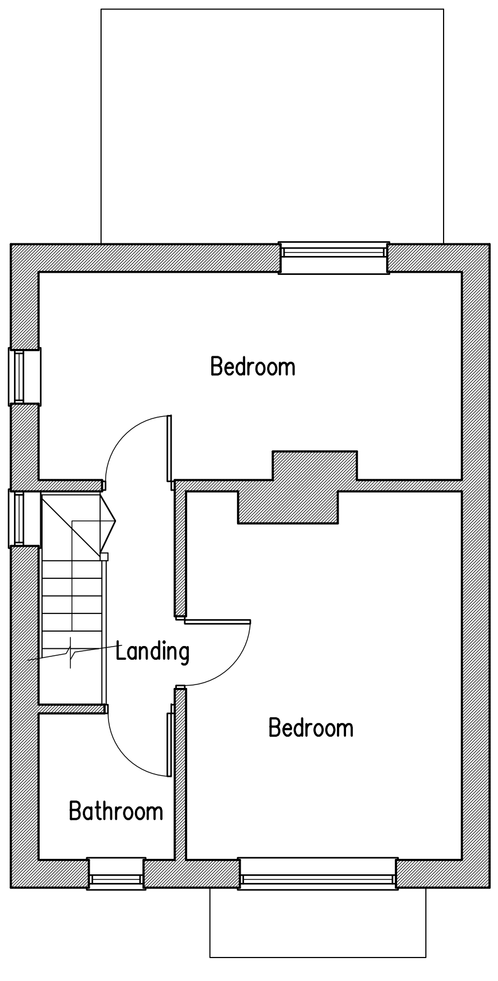

First Floor Plan

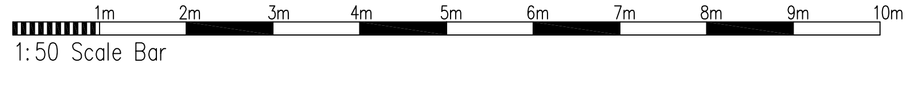

Proposed Two Storey Rear Extension At: 47 Rosslyn Road, Shoreham-By-Sea BN43 6WL

rja Planning & Building Consultants Ltd.
1st Floor
10 High Street
Shoreham-By-Sea
West Sussex BN43 5DA
t: 01273 467297 mob: 07971 375739
e: rex@rjapbc.co.uk web: www.rjapbc.co.uk

Chartered Institute of Architectural Technologists

PROJECT: 47 Rosslyn Road, Shoreham-By-Sea BN43 6WL

DRAWING TITLE: Existing Floor Plans & Elevations

CLIENT: Mr & Mrs G Charman

DWG NO: 18669-01

REVISION:

SCALE: 1:50 @ A1

DATE: 7.2.18

DRAWN: rex