

ADUR & WORTHING PLANNING SERVICES	
PLAN	AWDM/ 1078/15
DATE VALID	- 6 NOV 2015

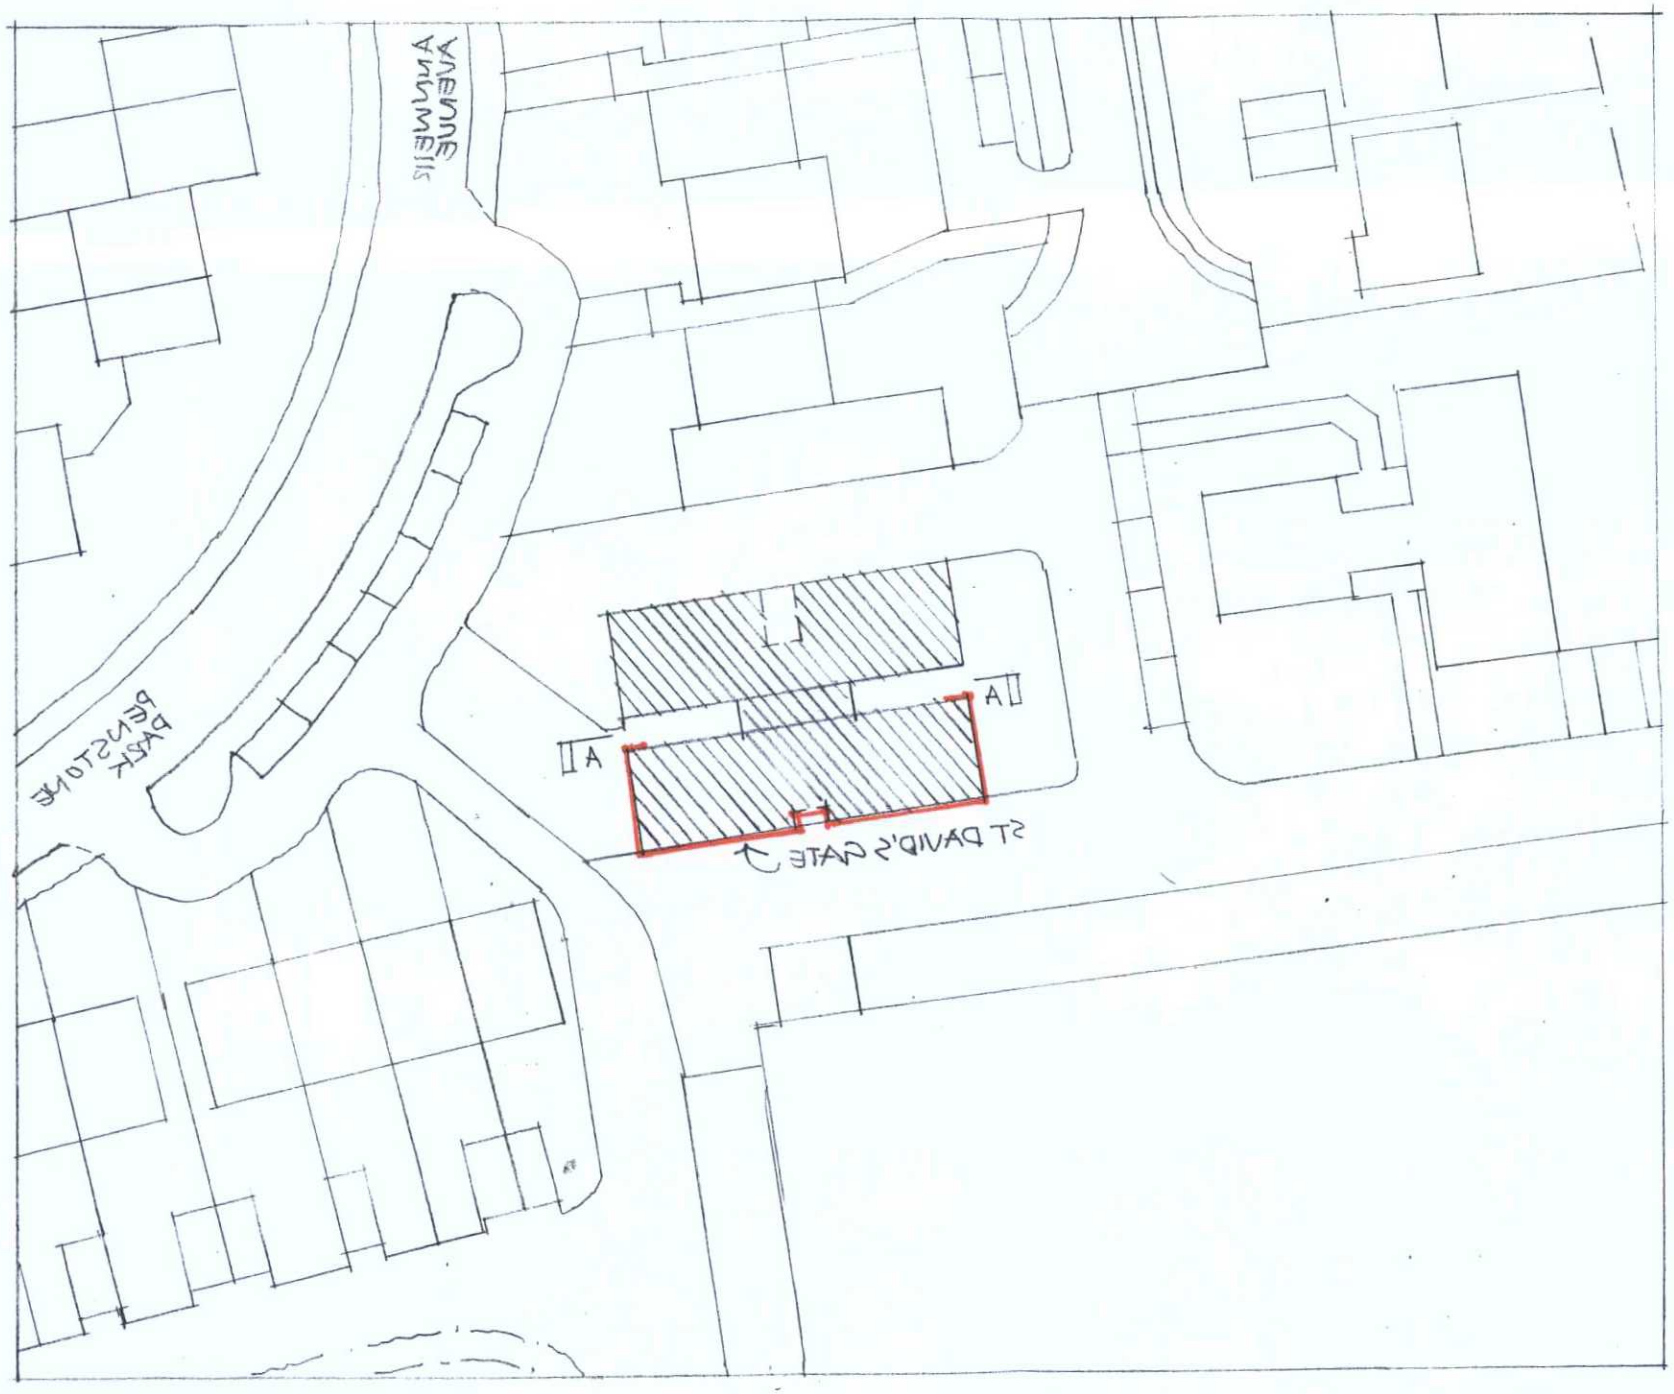

SITE LAYOUT PLAN 1:500

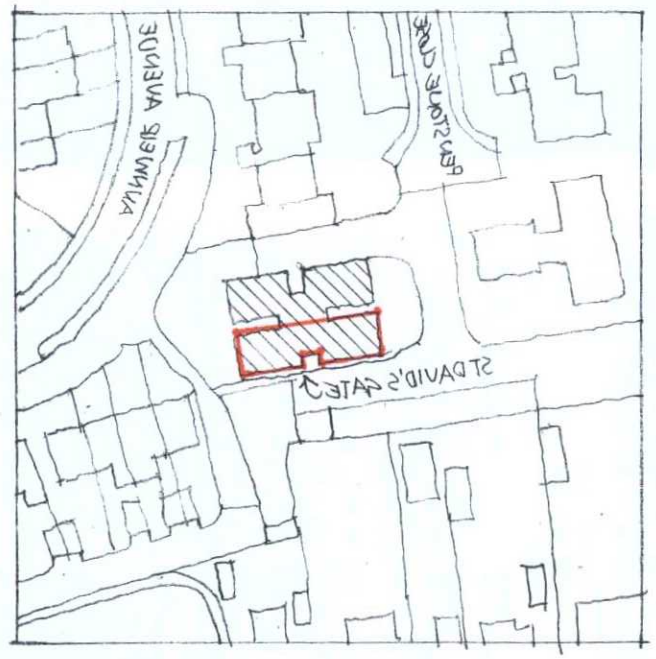

LOCATION PLAN 1:1250

N

DRAWING	PP01 LOCATION PLAN SITE LAYOUT
LANDING	BN15 3AL
	PENSTONE PARK ST DAVID'S GATE
SCALE	1:1250 - 1:500
DATE	AUG 2015