


ACUR & WORTHING PLANNING SERVICES	
PLAN	AWDM/ 1058/15
DATE VALID	- 6 NOV 2015

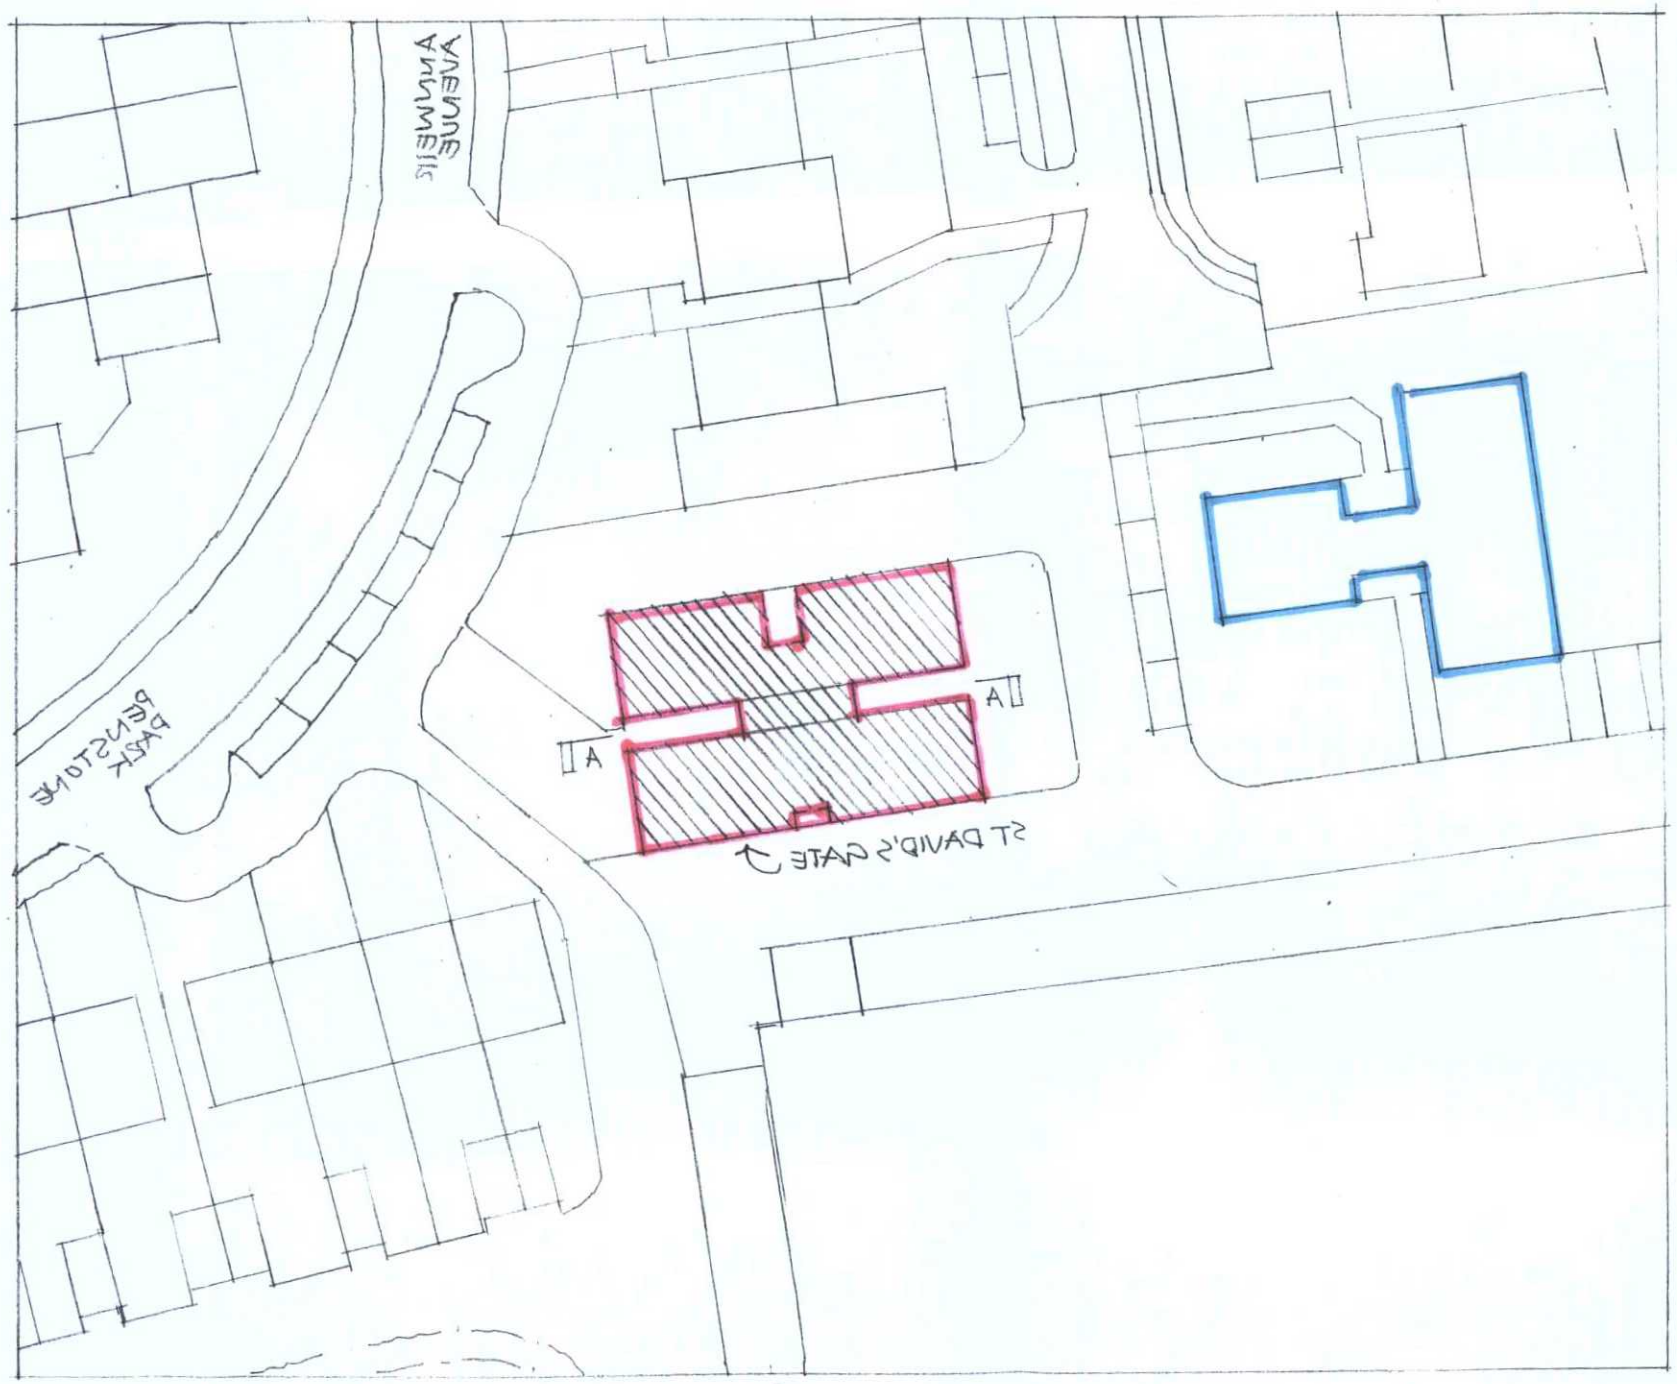

SITE LAYOUT PLAN 1:500

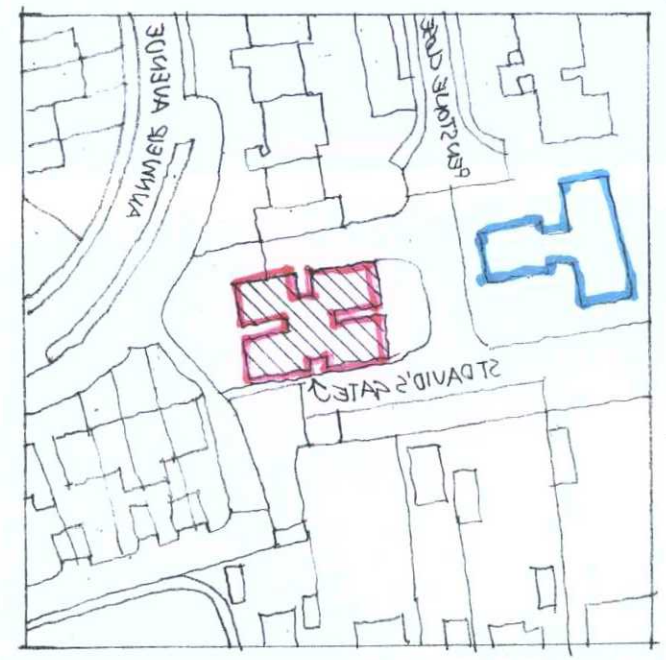

LOCATION PLAN 1:1250

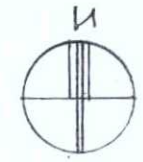

DRAWING	PD01 LOCATION PLAN SITE LAYOUT
SCALE	1:1250 - 1:500
DATE	AUG 2015

ST DAVID'S GATE
PENSTONE PARK
LANCING BN15 9AL

(Addition of)