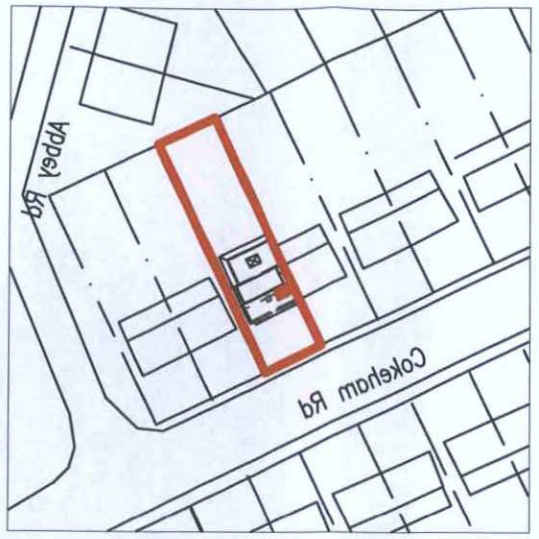

Location PLAN 1:1250

10m 20m 30m 40m 50m

1:1250 Scale Bar

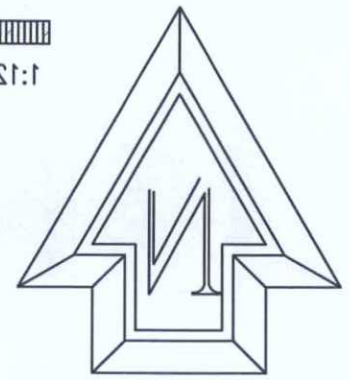

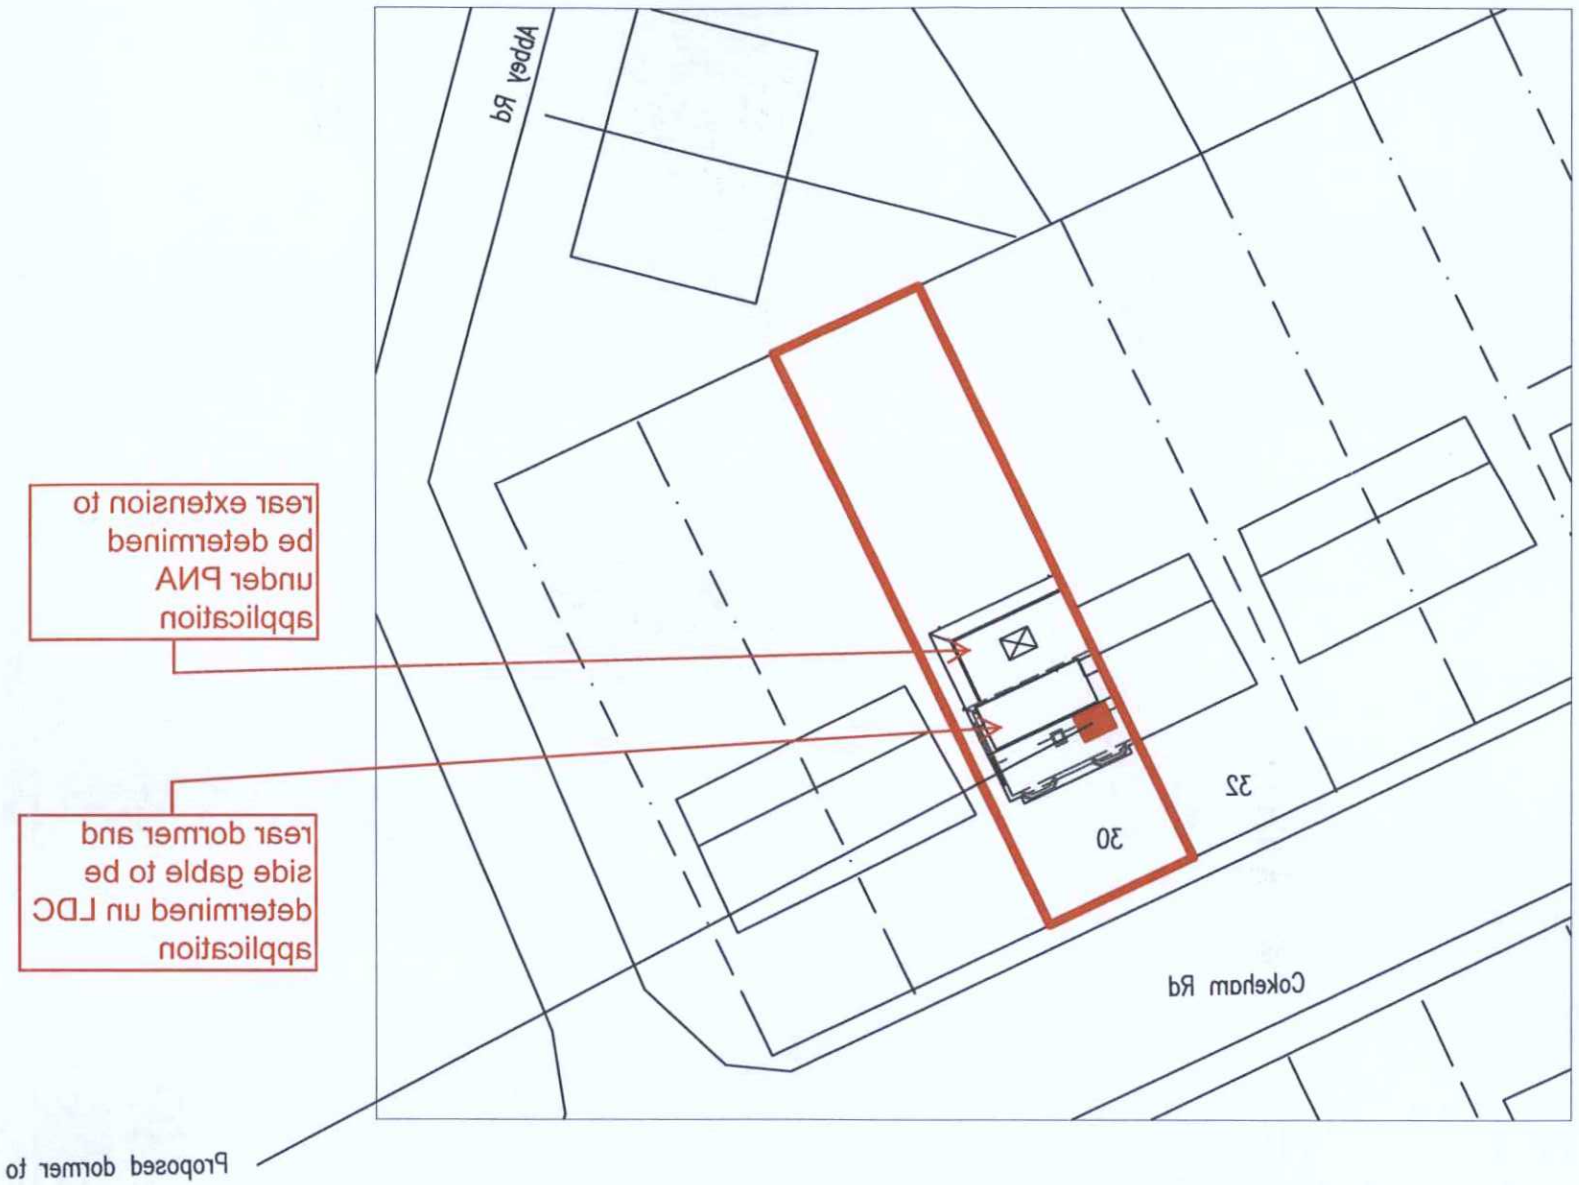

BLOCK PLAN 1:500

10m 20m 30m 40m

1:500 Scale Bar

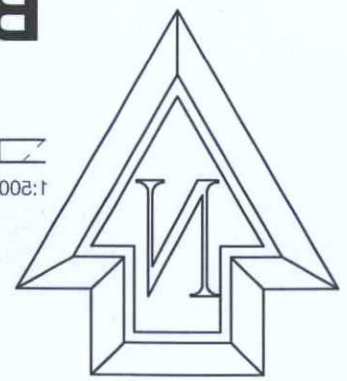

ADUR & WORTHING PLANNING SERVICES	
PLAN	AWDM/ 0553/15
DATE VALID	- 1 MAY 2015

Note: All dimensions to be checked on site.

Copyright of:
BJW
Architectural & Planning Services
15 West Street
Shoreham By Sea
West Sussex
BN43 5WF
01273 441009
07856899101
e-mail: benw@bjwarchitectural.co.uk
website: bjwarchitectural.co.uk

Project:
Proposed works at:
30 Cokeham Rd
Sompting

Title:
BLOCK & Location PLAN

Client:

Scale:
1:500, 1:1250 @ A3 paper size

Date: 16.3.2015
Drawn: BJW

Drg. No. 05
Rev'n