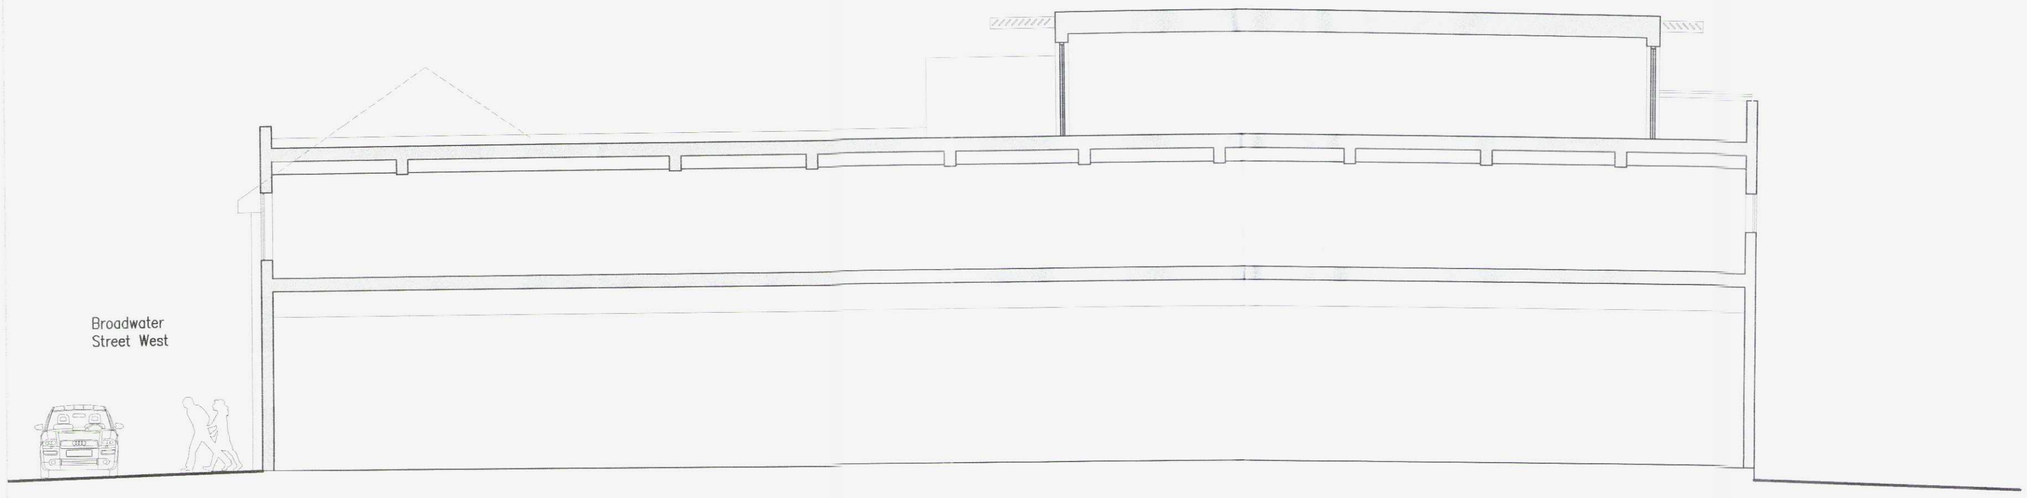

Section AA 1:100

0 2.5 5 7.5 10

Scale In Metres

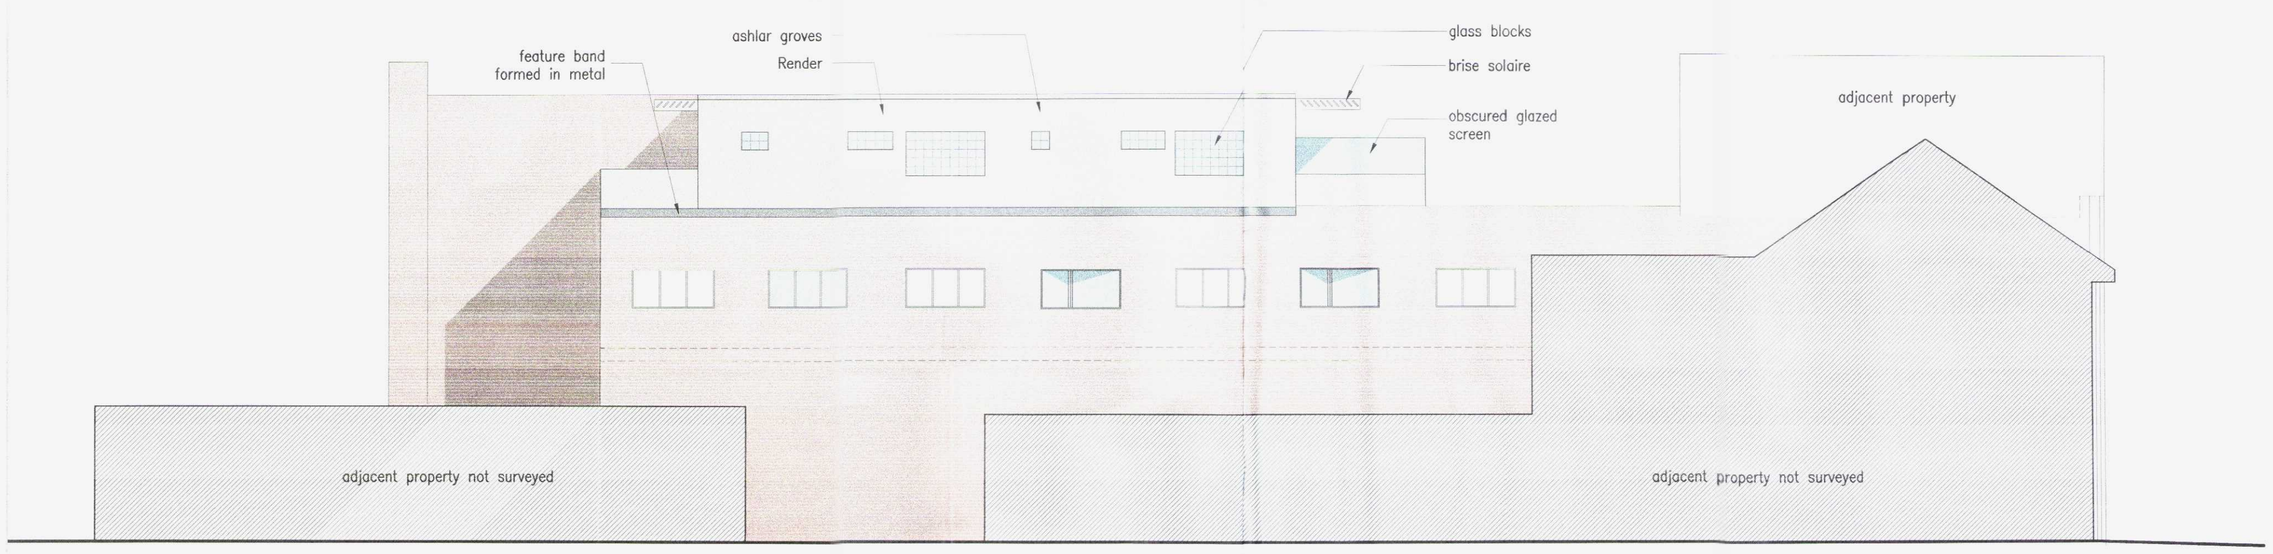

Side Elevation (south east) 1:100

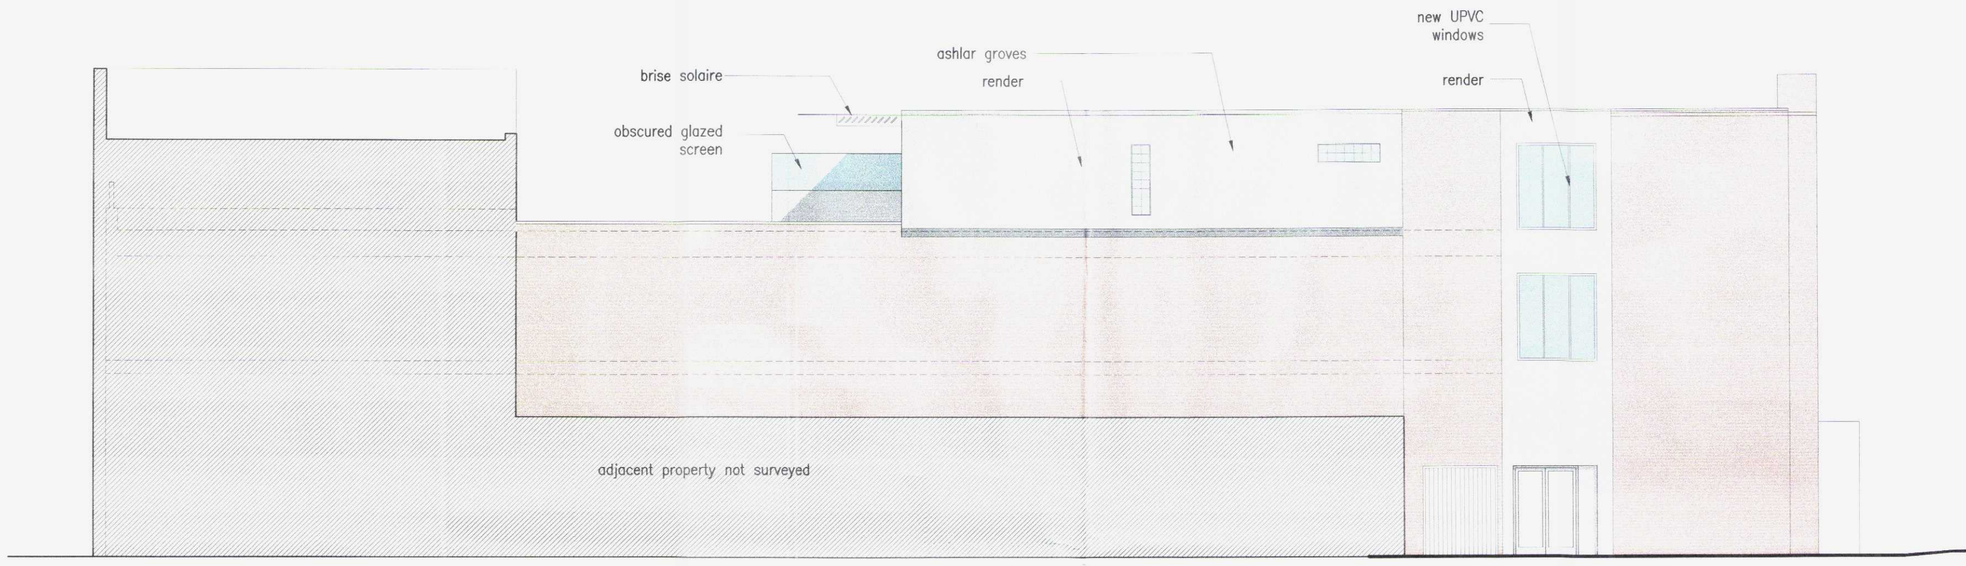

Side Elevation (north west)1:100

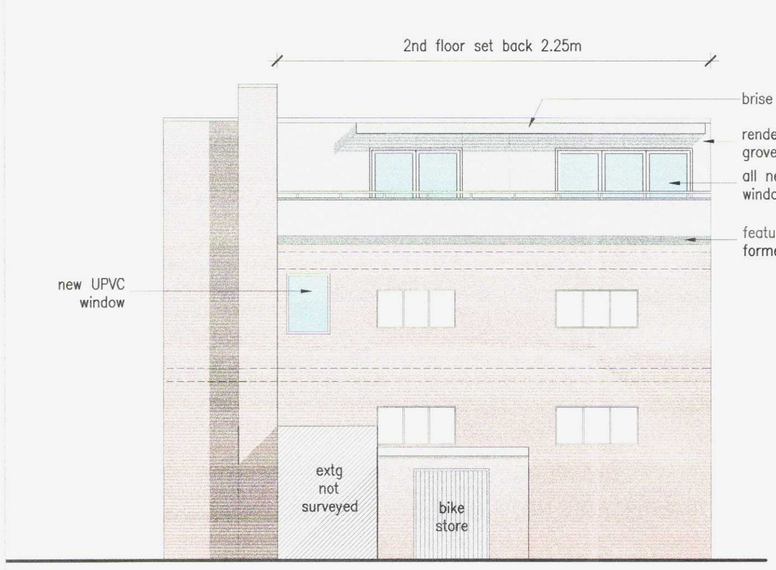

Rear Elevation
(south west)1:100



Front Elevation
(north east)1:100

BOROUGH OF WORTHING
DEPOSITED
23 8 2011
TP REF NO
WB / 11 / 0216/FULL

rev.	date	comment	auth.	chkd.
D	11.08.22	Amendments following planner design changes	DB	–
C	11.07.27	Amendments following planner comments	DB	–
B	11.06.09	Amendments following meeting with planner	DB	–
A	11.04.11	Scale amended	CP	–

amendments

Deacon and Richardson ARCHITECTS

client
HR Developments

job
19 Broadwater Street West
Worthing

drawing number
3281.PL.203

revision
D

drawing title
Elevations

PLANNING

drawn by
CP

checked by
AD

riba work stage
MS

date
April 2010

scale/original sheet size
1:100 @ A1

Do not scale off drawing
Check all dimensions on site before all work is commenced
All goods materials workmanship to conform with current building regulations BSS and COP
© Copyright Deacon and Richardson Architects

Deacon and Richardson Architects
email: design@deaconandrichardson.co.uk
web: www.deaconandrichardson.co.uk
tel: 01273 888080
fax: 01273 888060
88 upper lewes road
Brighton
East Sussex
BN2 3FF

AMENDED