SITE PLAN (1-1250)



BLOCK PLAN (1-200)

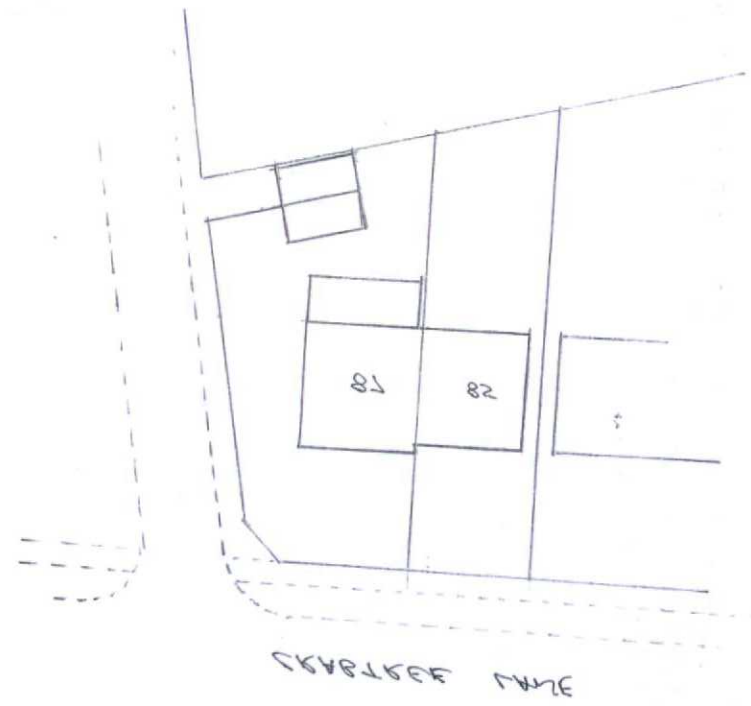

DRG No	9SH-1
SCALE	1:1250' 1:200
DATE	NOV 2009

Mr & Mrs G Foot
8 Crabtree Lane
Lancing
BN 15 9NH
Tel 01903 799221

RENNAT J.L.M.
SYMAH HTUOS
ST NORTH LANE
EAST PRESTON
ADT 8TH SUSSEX BN16 1ST
WEST
TELFAX: 01903 774211

REVISIONS

PLAN No.	09/0490/08
DATE	30 NOV 2009

RECEIVED

ADUR DISTRICT COUNCIL
PLANNING DIVISION

DATE	2 2 MAR 2009

REFUSED
PLANNING APPLICATION
COUNCIL

ADUR DISTRICT COUNCIL
PLANNING DIVISION
PLAN NO Adj/0462/06
DATE RECEIVED 22/12/06

AMENDMENT
ADUR DISTRICT COUNCIL
PLANNING APPLICATION
REFUSED
DATE 22 JAN 2007

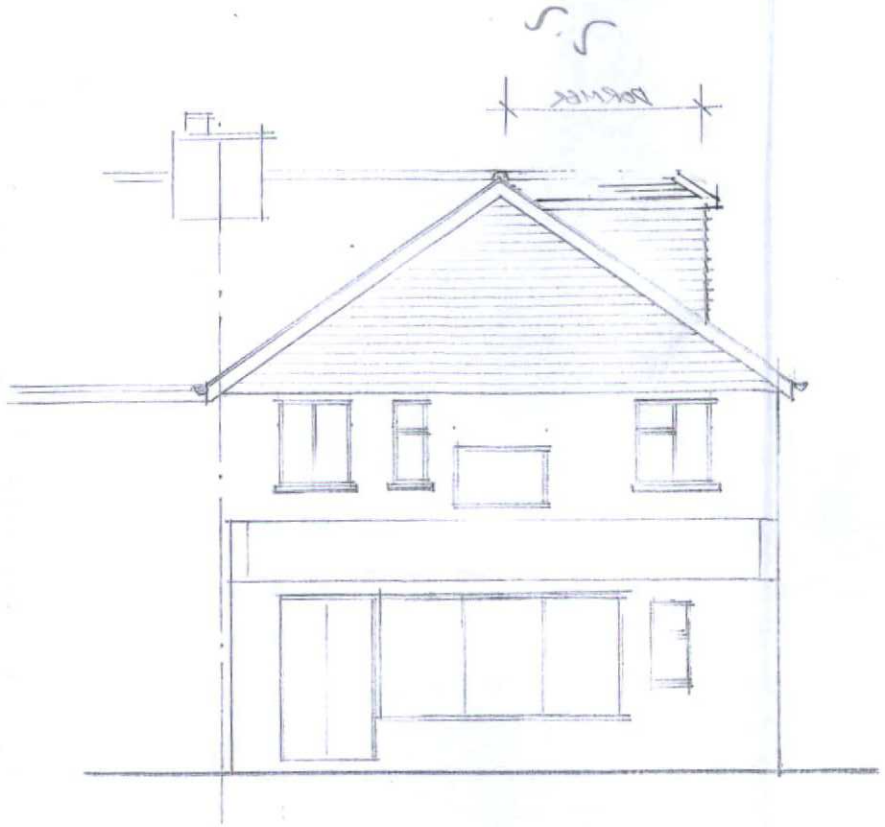

SOUTH ELEVATION



WEST ELEVATION

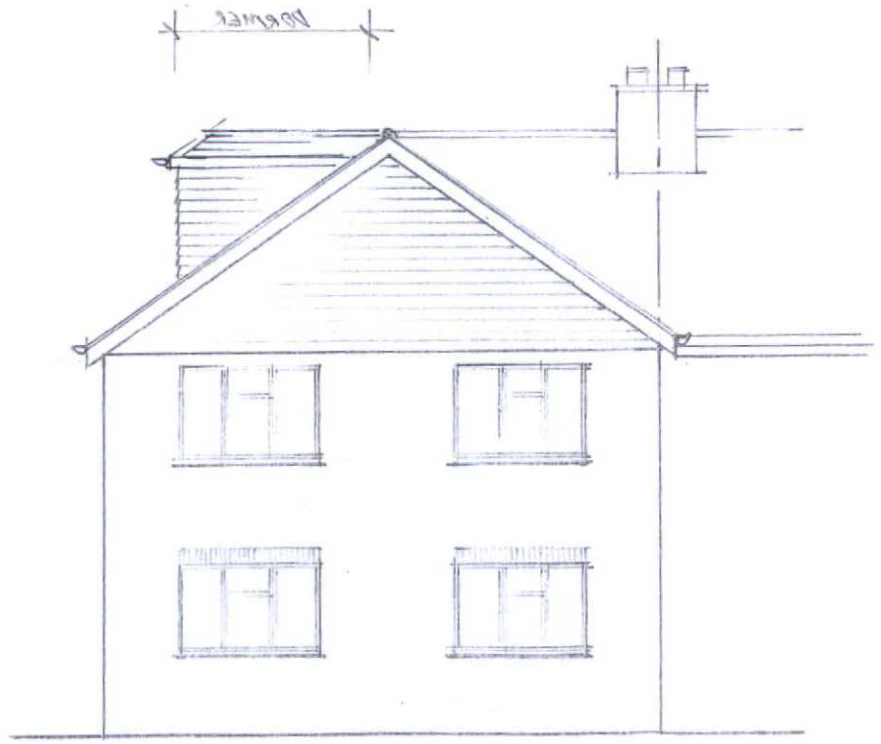

NORTH ELEVATION

A	Dormer revised 21/12/06

REVISIONS

M.J.J. TANNER
SOUTH HAMBYE
16 NORTH LANE
EAST PRESTON
WEST SUSSEX BN16 1DA
TELFAX: 01903 774211

Mr & Mrs R Foot
87 Crabtree Lane
Lancing
BN15 9NH
Tel 01903 766551

DATE	Nov 2006
SCALE	1:100
DRG No	654-4 A

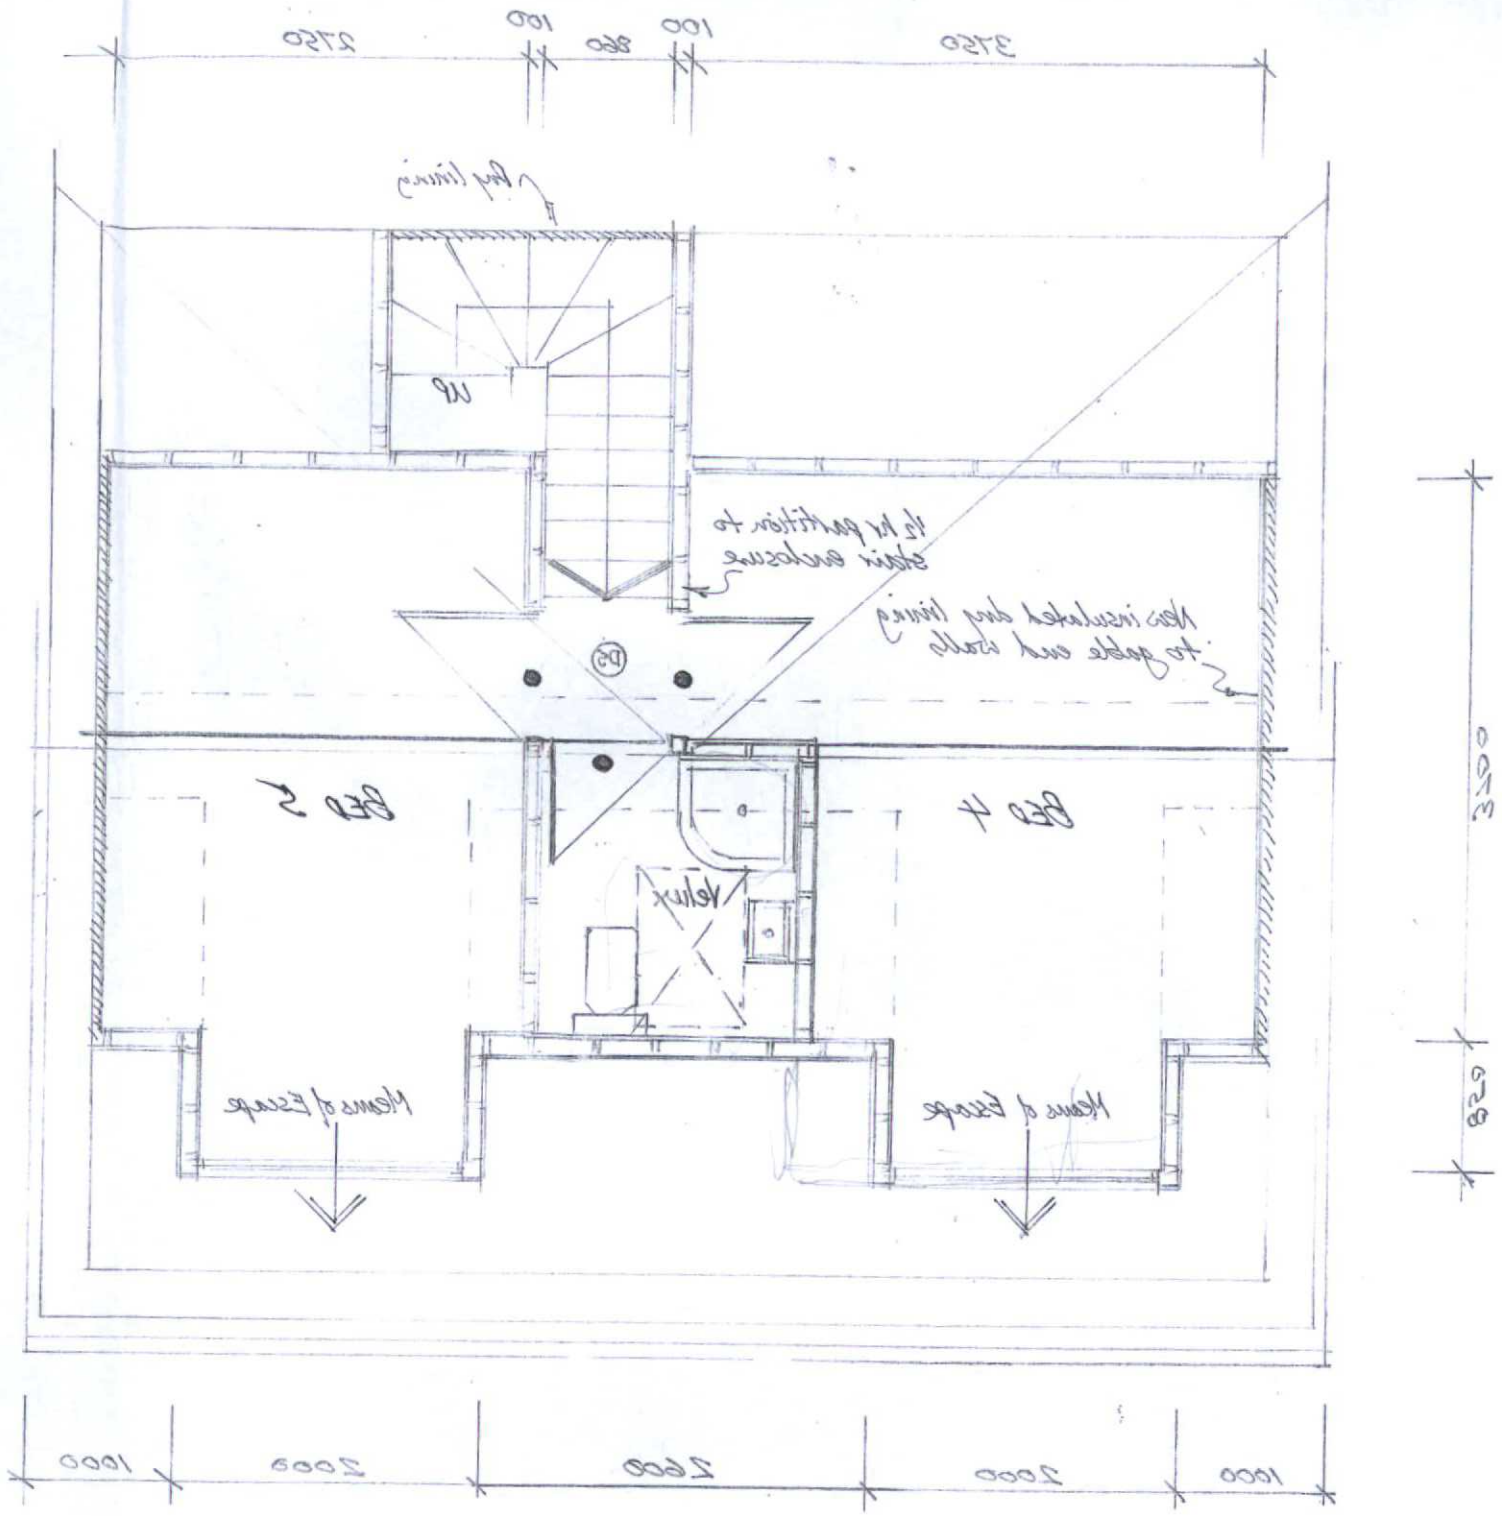

2nd Floor Plan (Proposed)

ADUR DISTRICT COUNCIL
PLANNING DIVISION

PLAN NO	PDC/0462/06
DATE RECEIVED	22/12/06

AMENDMENT

ADUR DISTRICT COUNCIL
PLANNING APPLICATION
REFUSED

DATE 22 JAN 2007

A	Central dormer removed 21/12/06

REVISIONS

M.J.J. TANNER
SOUTH HAMBYE
16 NORTH LANE
EAST PRESTON
WEST SUSSEX BN16 1DA
TEL/FAX: 01903 774211

Mr & Mrs R Foot
87 Crabtree Lane
Lancing
BN15 9NH
Tel 01903 766551

DATE	Nov 2006
SCALE	1:50
DRG No	654 - 3 A