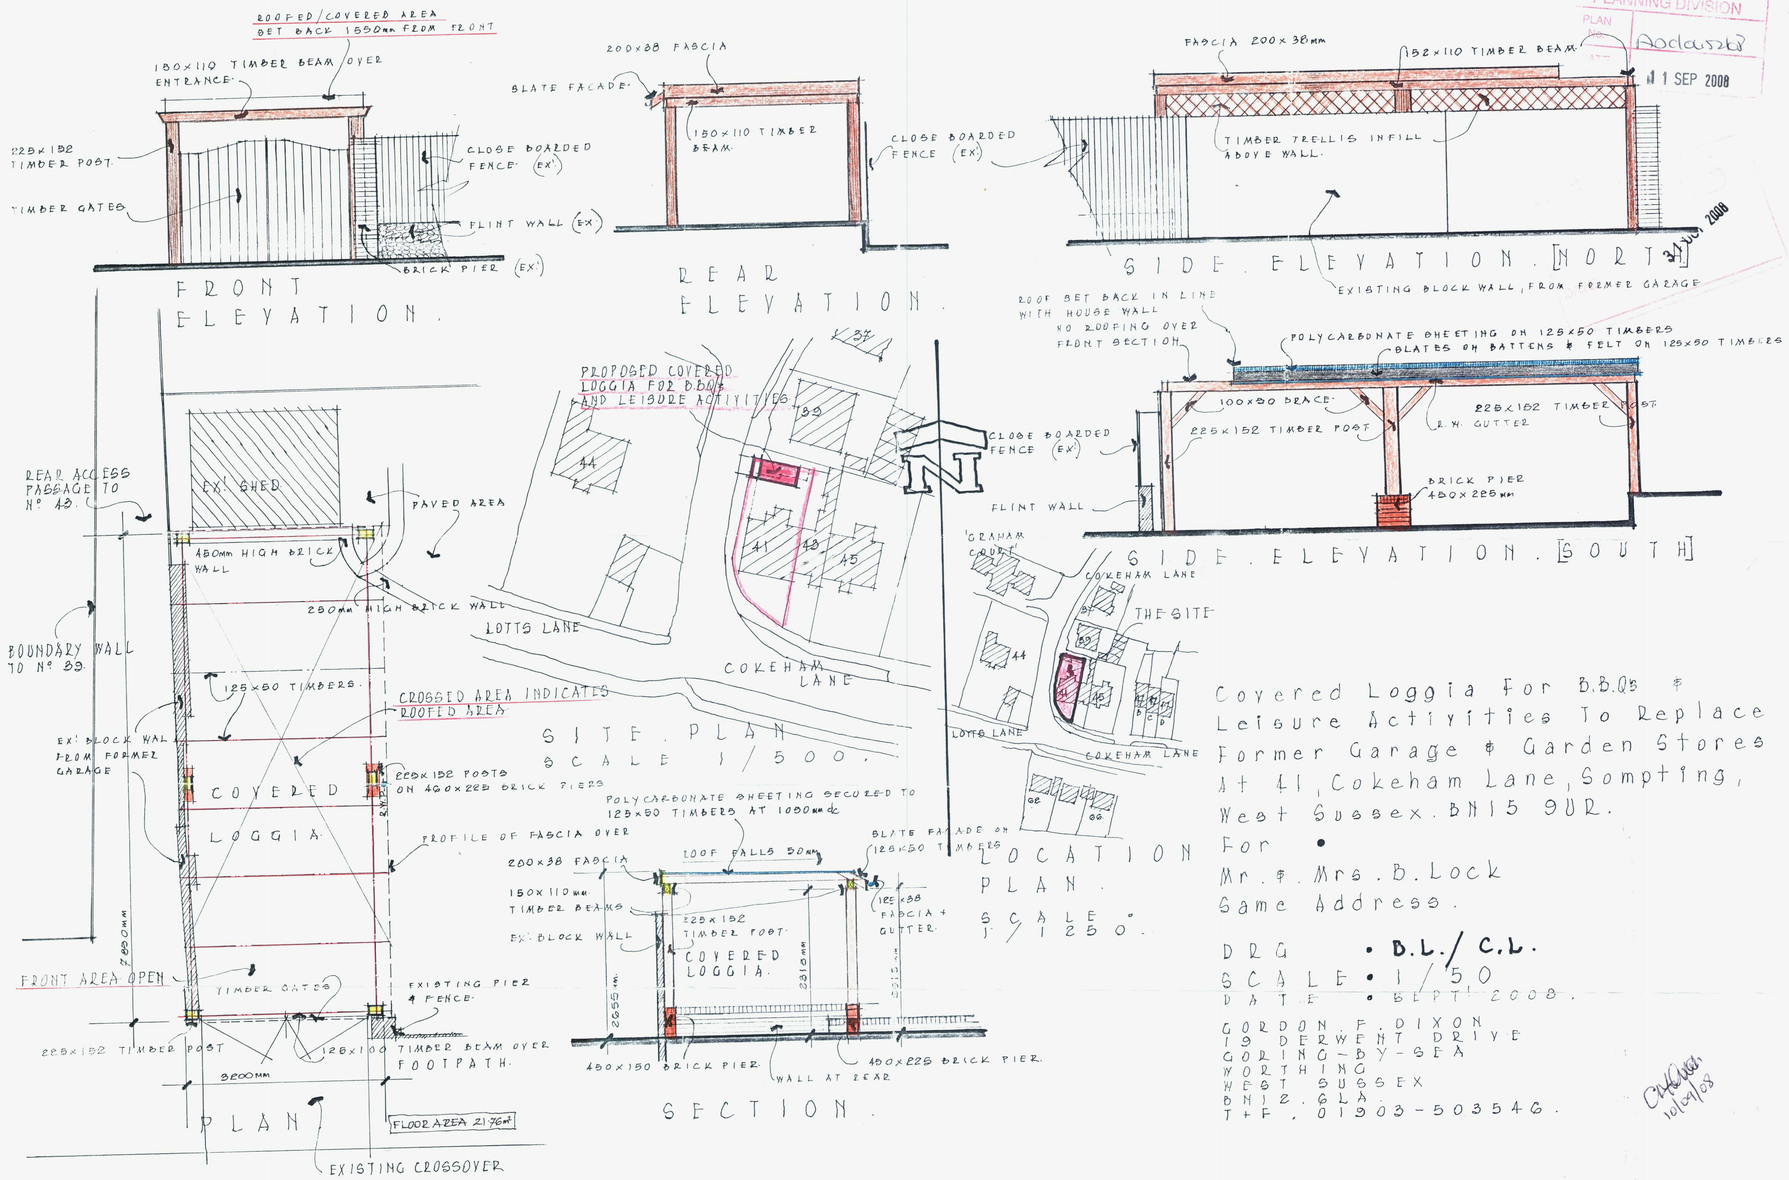

Covered Loggia For B.B.Q's & Leisure Activities To Replace Former Garage & Garden Stores At 41, Cokeham Lane, Sompting, West Sussex. BN15 9UR.

For •

Mr. & Mrs. B. Lock

Same Address.

DRG • B.L./C.L.

SCALE • 1/50

DATE • SEPT 2008.

GORDON F. DIXON
19 DERWENT DRIVE
GORING-BY-SEA
WORTHING
WEST SUSSEX
BN12 6LA.
T+F. 01903-503546.

DISTRICT COUNCIL PLANNING DIVISION
PLAN No. A0d0152
DATE 11 SEP 2008
31 OCT 2008

10/09/08