LOCATION PLAN. SCALE 1:1250

N

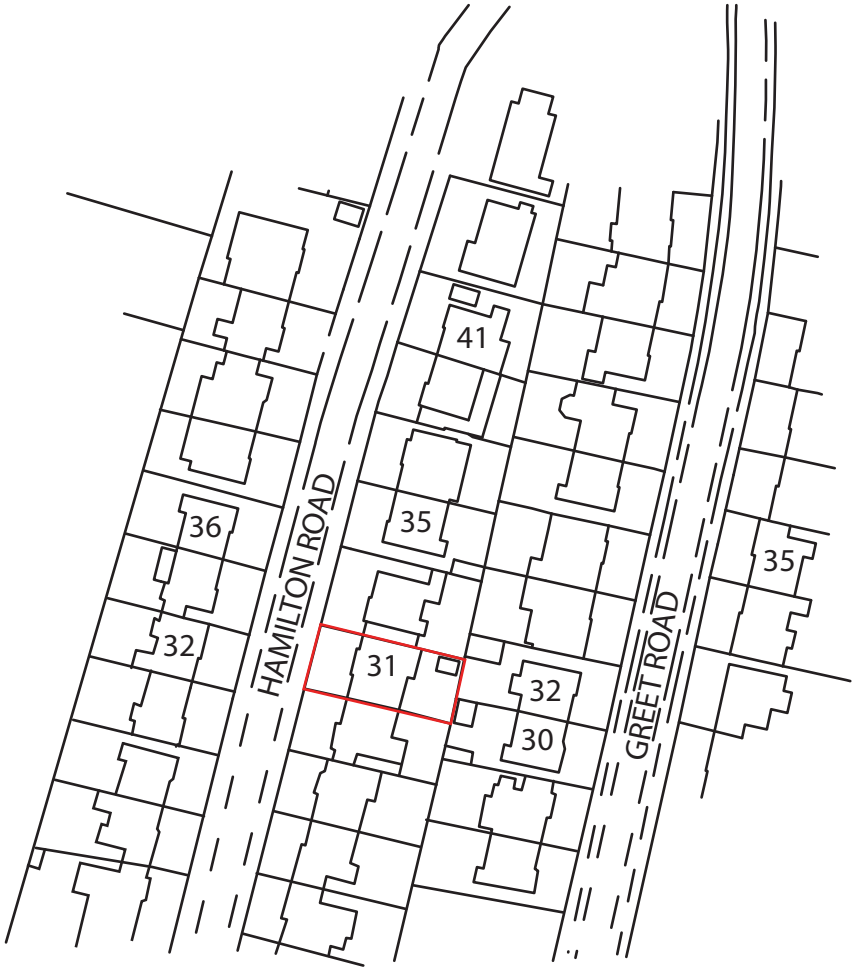

© copyright

ED63
ELEMENTAL DESIGN

elementaldesign63@gmail.com
07799 402 870
07754 093 904

31 HAMILTON RD
LANCING

Drawing Title:
LOCATION PLAN

1:1250 Scale Bar
10m 20m 30m 40m

LOCATION PLAN	SCALE	1:1250	A4	Drawing No.-**31HR.LP**	Rev:	**Drawn by - A.Ramus**	**Date: 21-01-2023**