



Take on site measurements before ordering steel beams etc. Do not scale from the plan or use measurements shown in calculations

DRWG No: BSB/25193/1/A

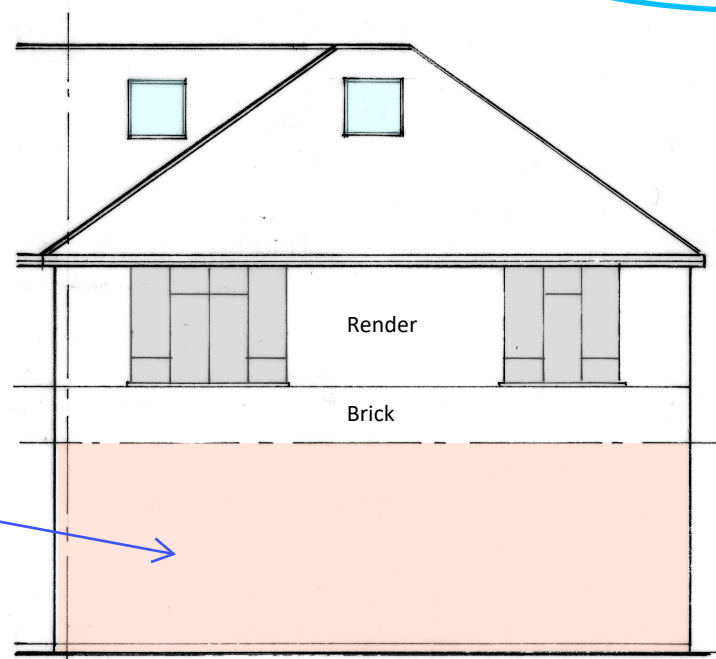


Pink shaded area indicates the ground floor flat

Proposed Side Elevation (South) 1:100

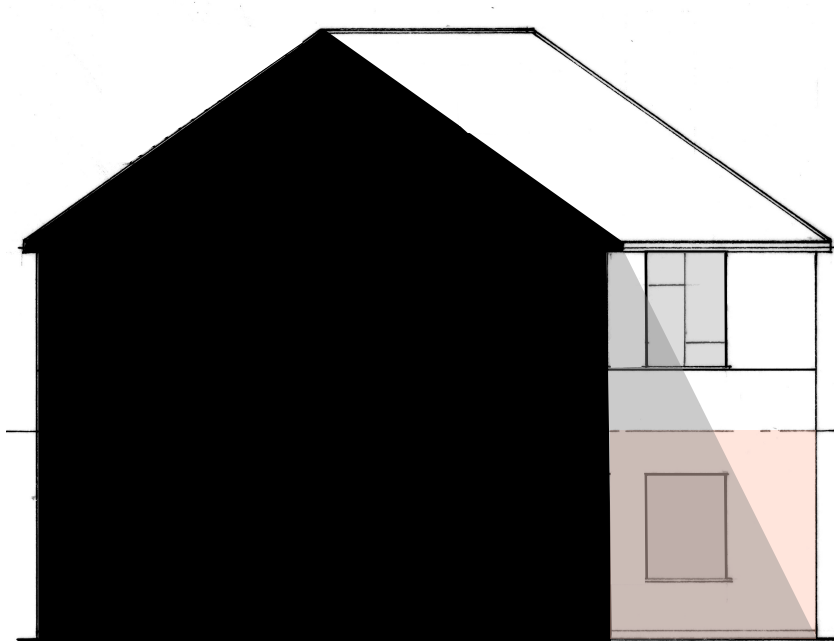

Proposed Rear Elevation (West) 1:100

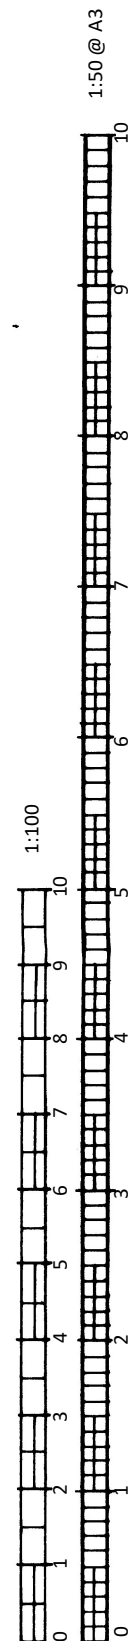

Goring

stevebsbltd@yahoo.com
07974 715009