



Existing North Elevation




Existing South Elevation

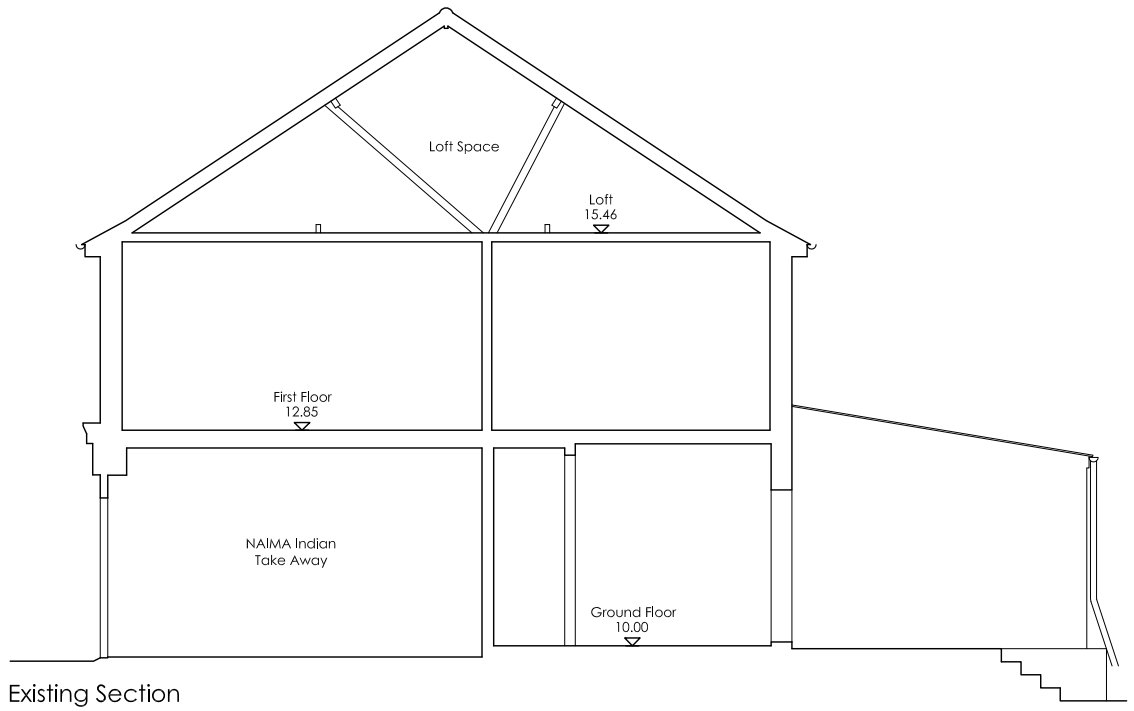


Existing Section

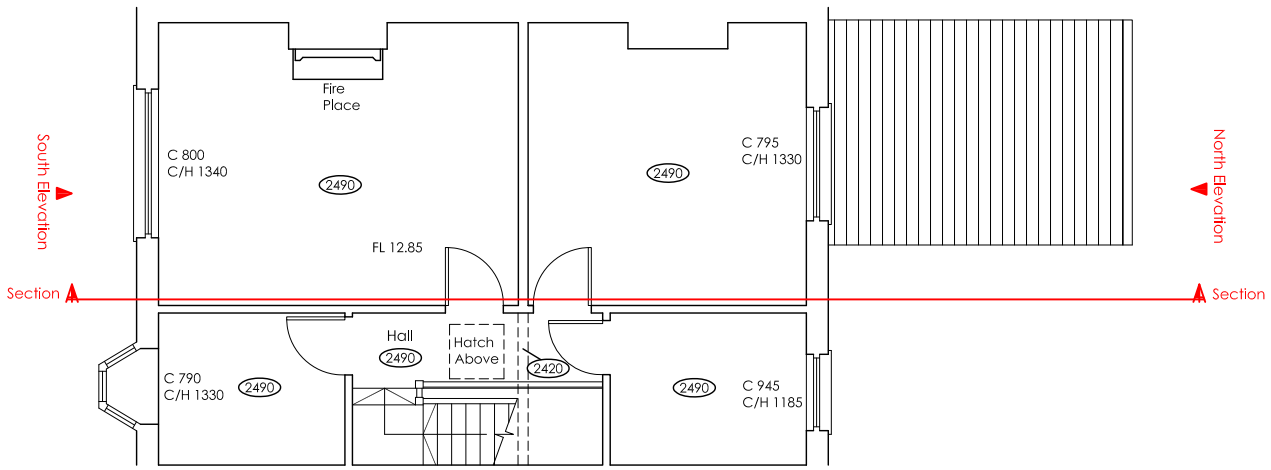

Existing First Floor Plan

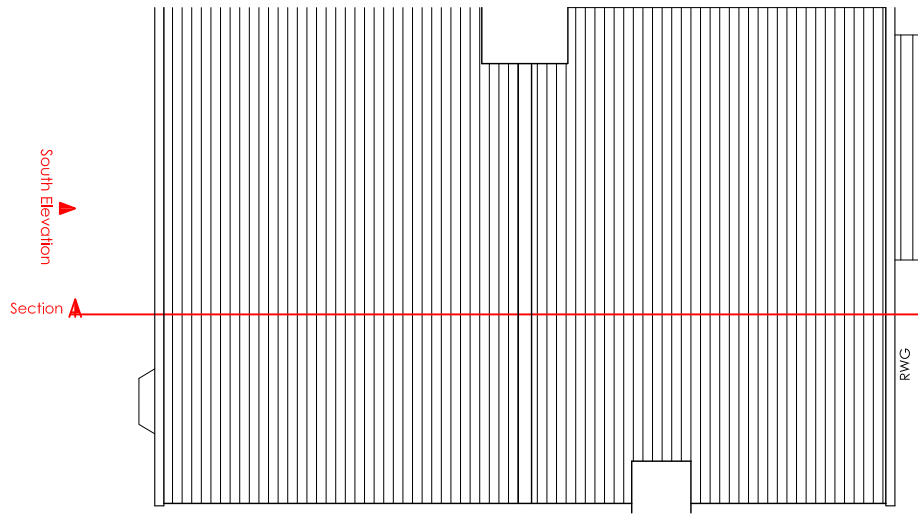

Existing Roof Plan

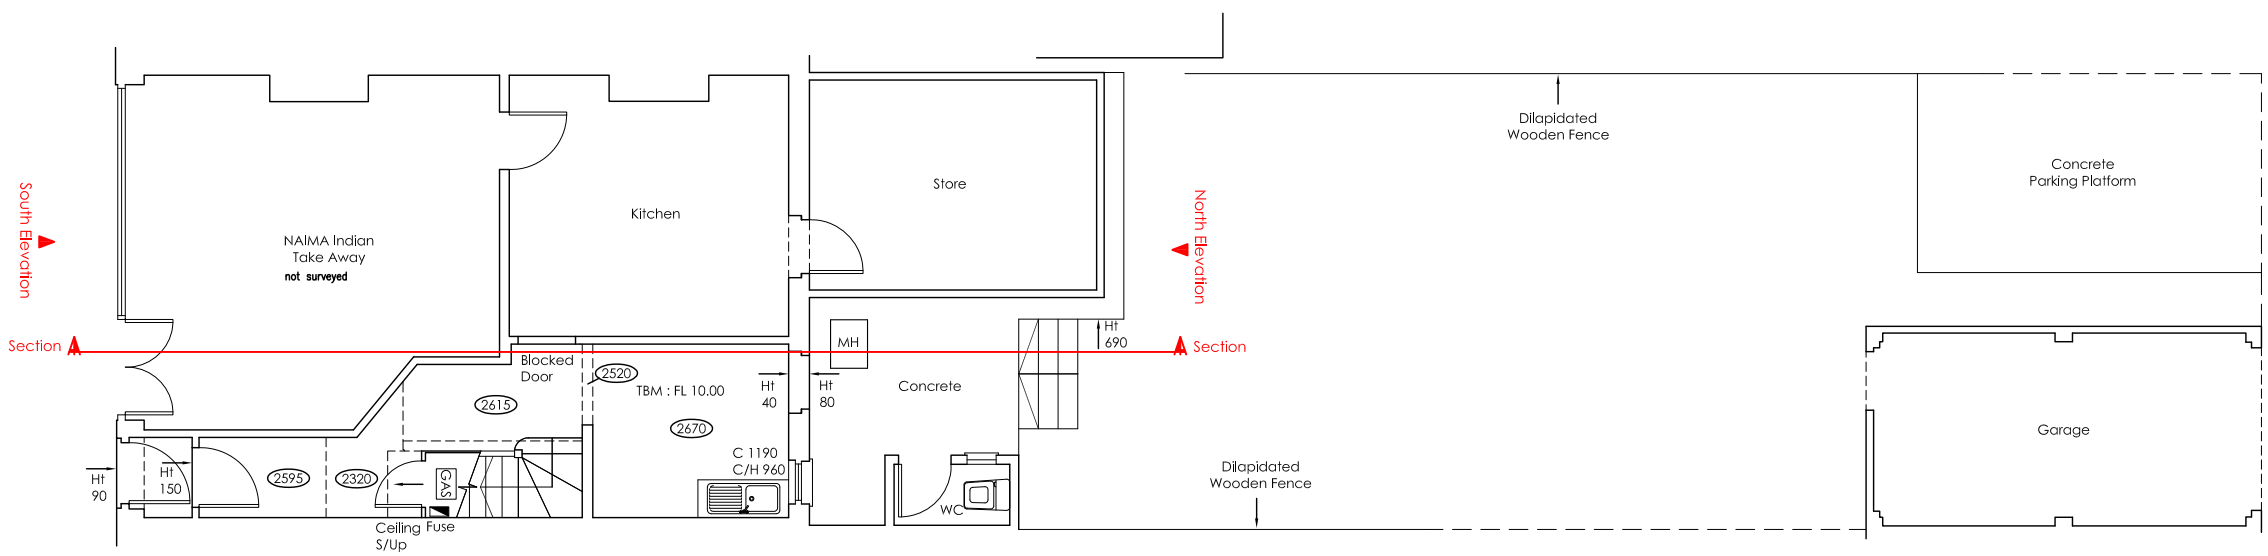

Existing Ground Floor Plan

SCALE BAR

| | | |