
0 5 10 15 20 25m

scale bar 1:500 @ A4

NORTH

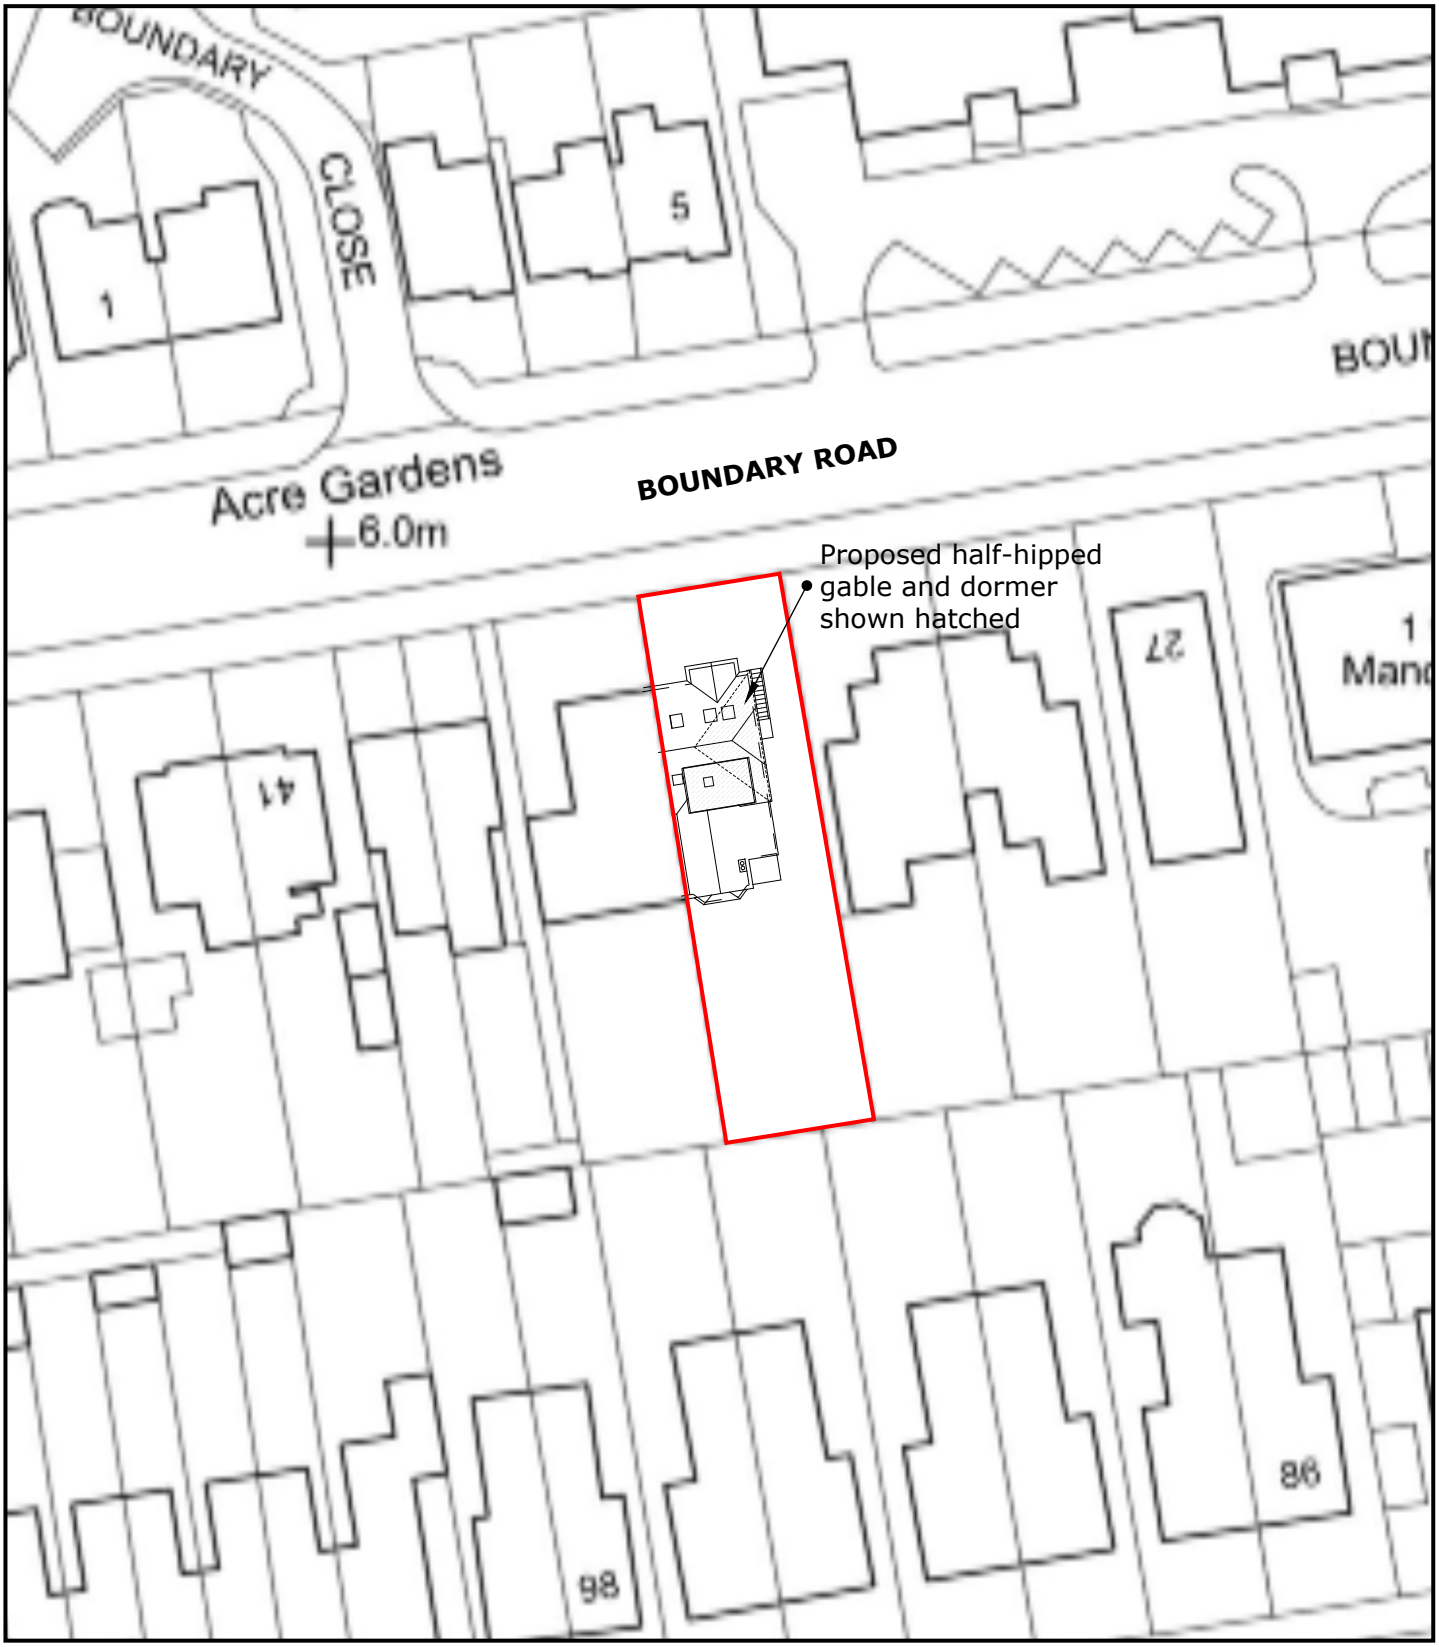

BLOCK PLAN 1:500 @ A4 PAPER SIZE
DRWG No: DS/ HARPER/ 03 REV 1
12/ 08/ 2024

33a BOUNDARY ROAD, WORTHING, WEST SUSSEX, BN11 4LL