PLANNING SERVICE

PLAN AWDM/1856/15

DATE VALID 4 FEB 2016

STANFORDS FOR BUSINESS

Map data

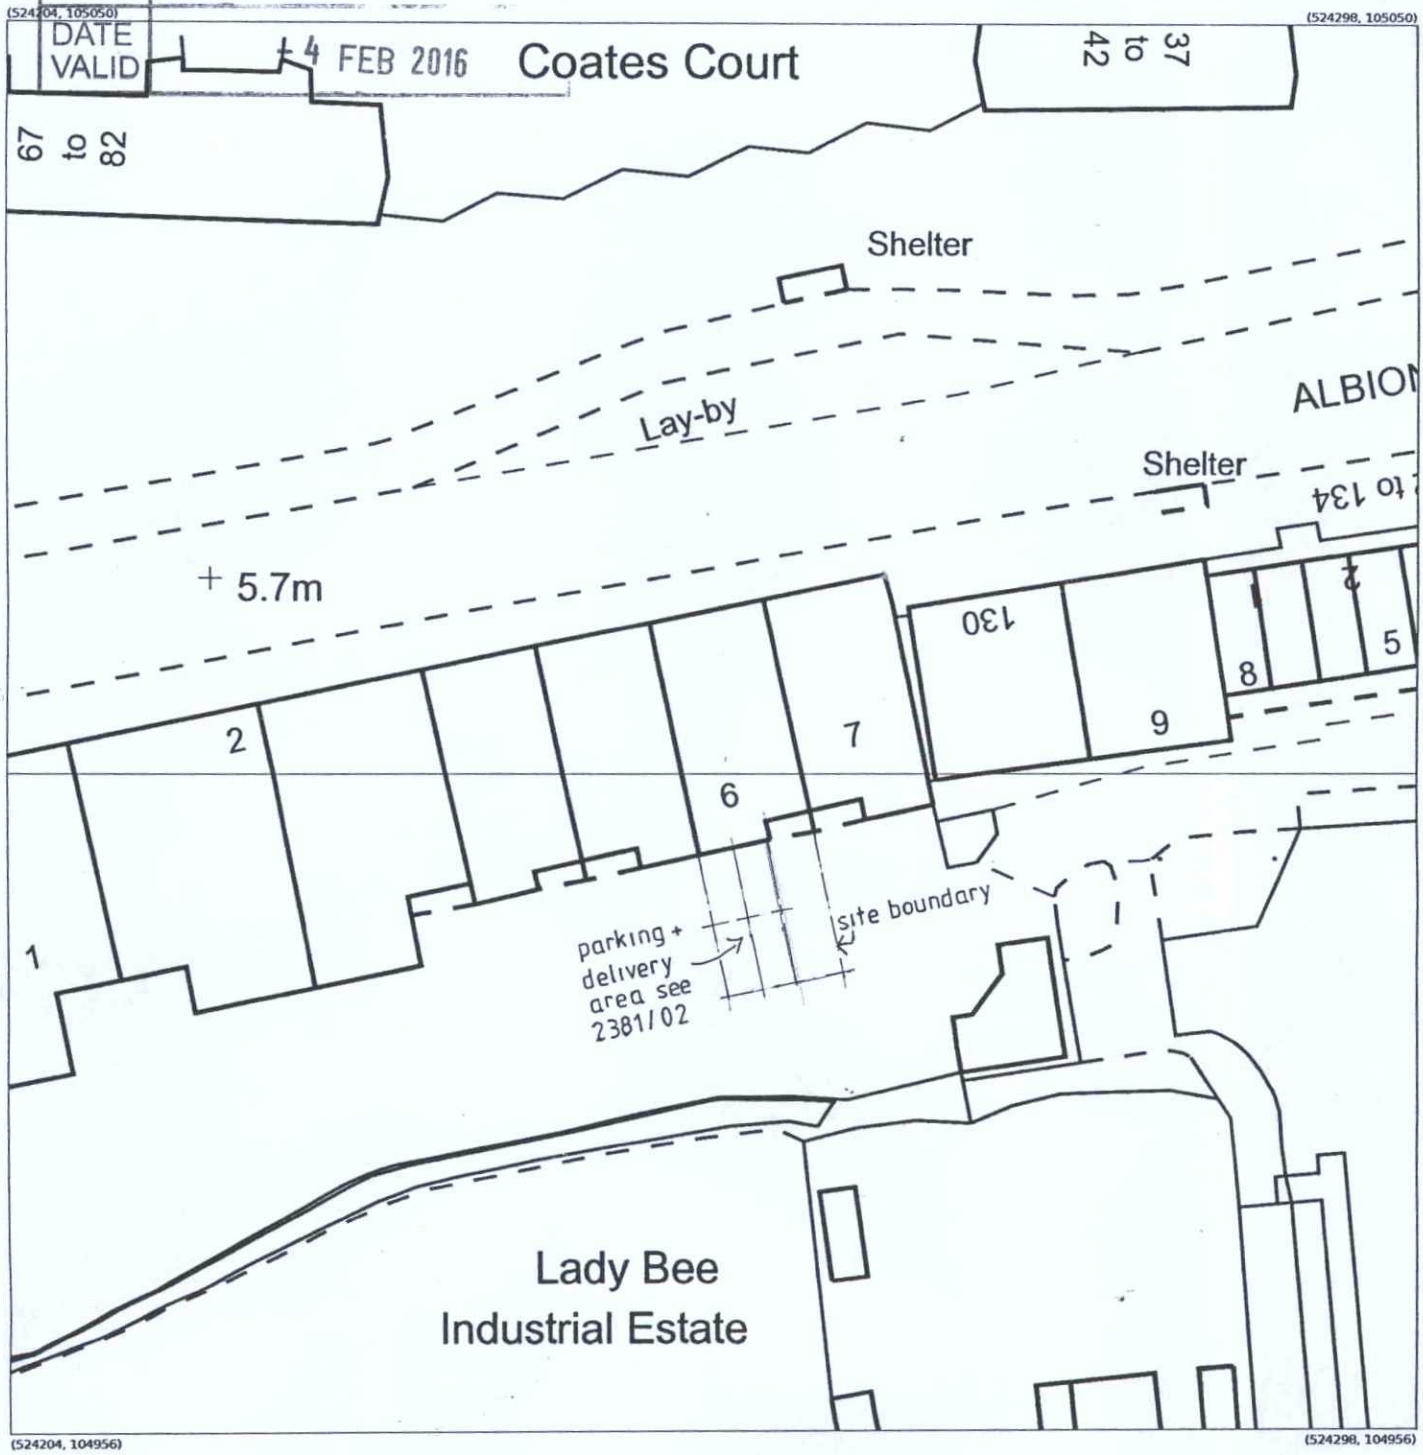

Produced 26 Jan 2016 from the Ordnance Survey MasterMap (Topography) Database and incorporating surveyed revision available at this date.

The representation of a road, track or path is no evidence of a right of way. The representation of features as lines is no evidence of a property boundary.

Metres
0 4 8 12 16 20

1:500

Supplied by: **Stanfords 26 Jan 2016**
Licence: © Crown Copyright and database rights 2016 OS100035409
Order Licence Reference: OI951752
Centre coordinates: 524251 105003

N

Marsh Labels Ltd, Unit 6, Lady Bee Industrial Estate, Southwick, Brighton BN42 4EP

BEECHAM MOORE PARTNERSHIP
CHARTERED ARCHITECTS
Tel 01273 330500/330502

1P