Site Location Plan

Millfield (Blocks 4-100) BN15 0DN & 0DW / Rectory Farm Road (Block 2-12) BN15 0DP / Busticle Lane (Blocks 19-37) BN15 0DJ, Sompting, Lancing.

11 September 2018

ADUR & WORTHING COUNCILS

Adur Worthing Boundary

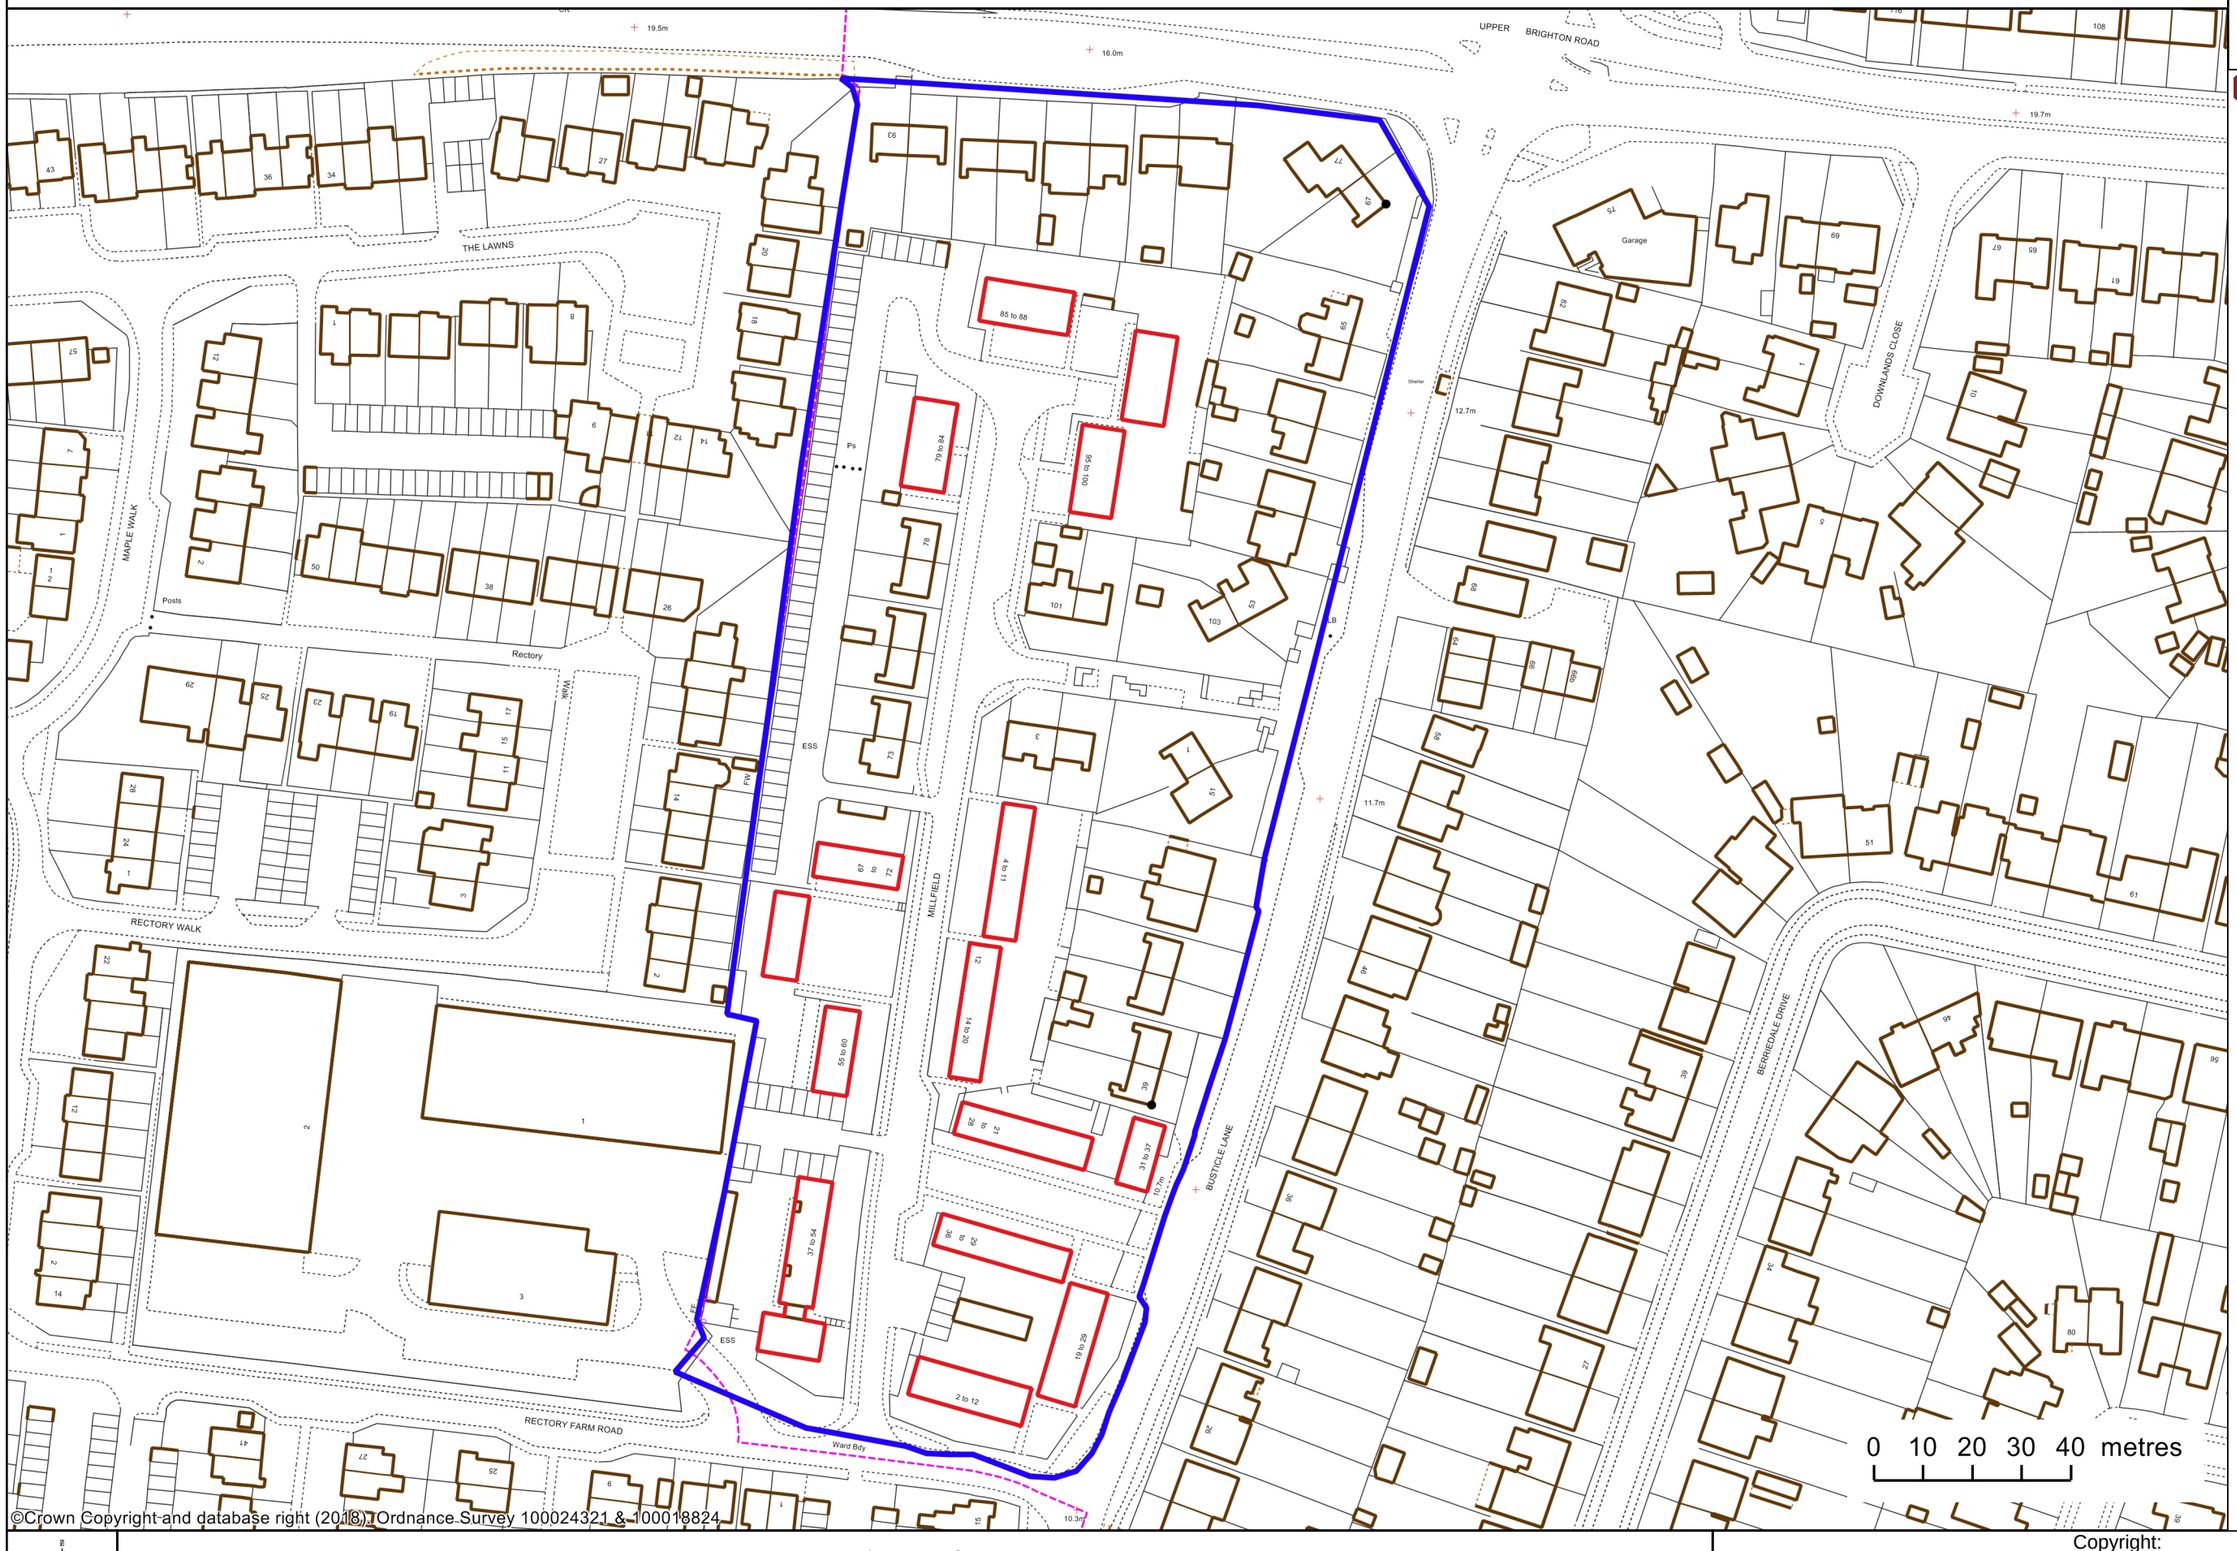

©Crown Copyright and database right (2018). Ordnance Survey 100024321 & 100018824

Scale: 1:1250 @ A3

Drawing Number: 158024 001

Copyright:

This map is reproduced from Ordnance Survey material with the permission of Ordnanace Survey on behalf of the Controller of Her Majesty's Stationery Office Crown Copyright. Unauthorised reproduction infringes Crown copyright and may lead to prosecution or civil proceedings. Licence Number 100024321 & 100018824, 2018