

NOTES


- DO NOT SCALE OFF THIS DRAWING EXCEPT FOR PLANNING PURPOSES
- CHECK ALL DIMENSIONS ON SITE BEFORE ANY WORK IS COMMENCED
- ALL GOODS MATERIALS AND WORKMANSHIP MUST CONFORM WITH CURRENT BUILDING REGULATIONS, BRITISH STANDARDS AND CODES OF PRACTICE
- COPYRIGHT OF THIS DRAWING IS RETAINED BY THE ARCHITECT AND IT MUST NOT BE REPRODUCED WITHOUT WRITTEN CONSENT

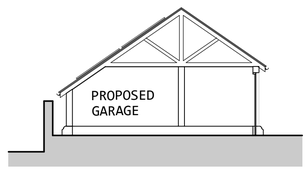


SECTION

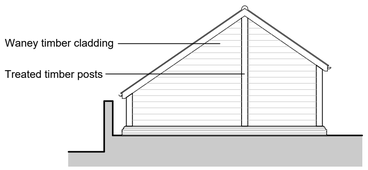


EAST ELEVATION

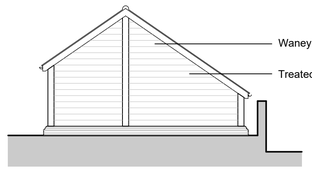

WEST ELEVATION

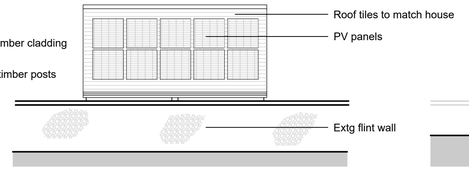


SOUTH ELEVATION - From Upper Brighton Road

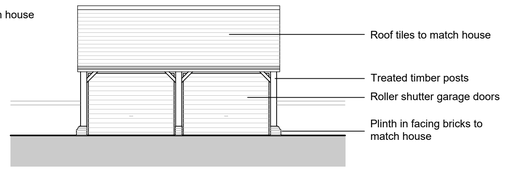

NORTH ELEVATION

5 0 5 10

Scale Bar 1:100

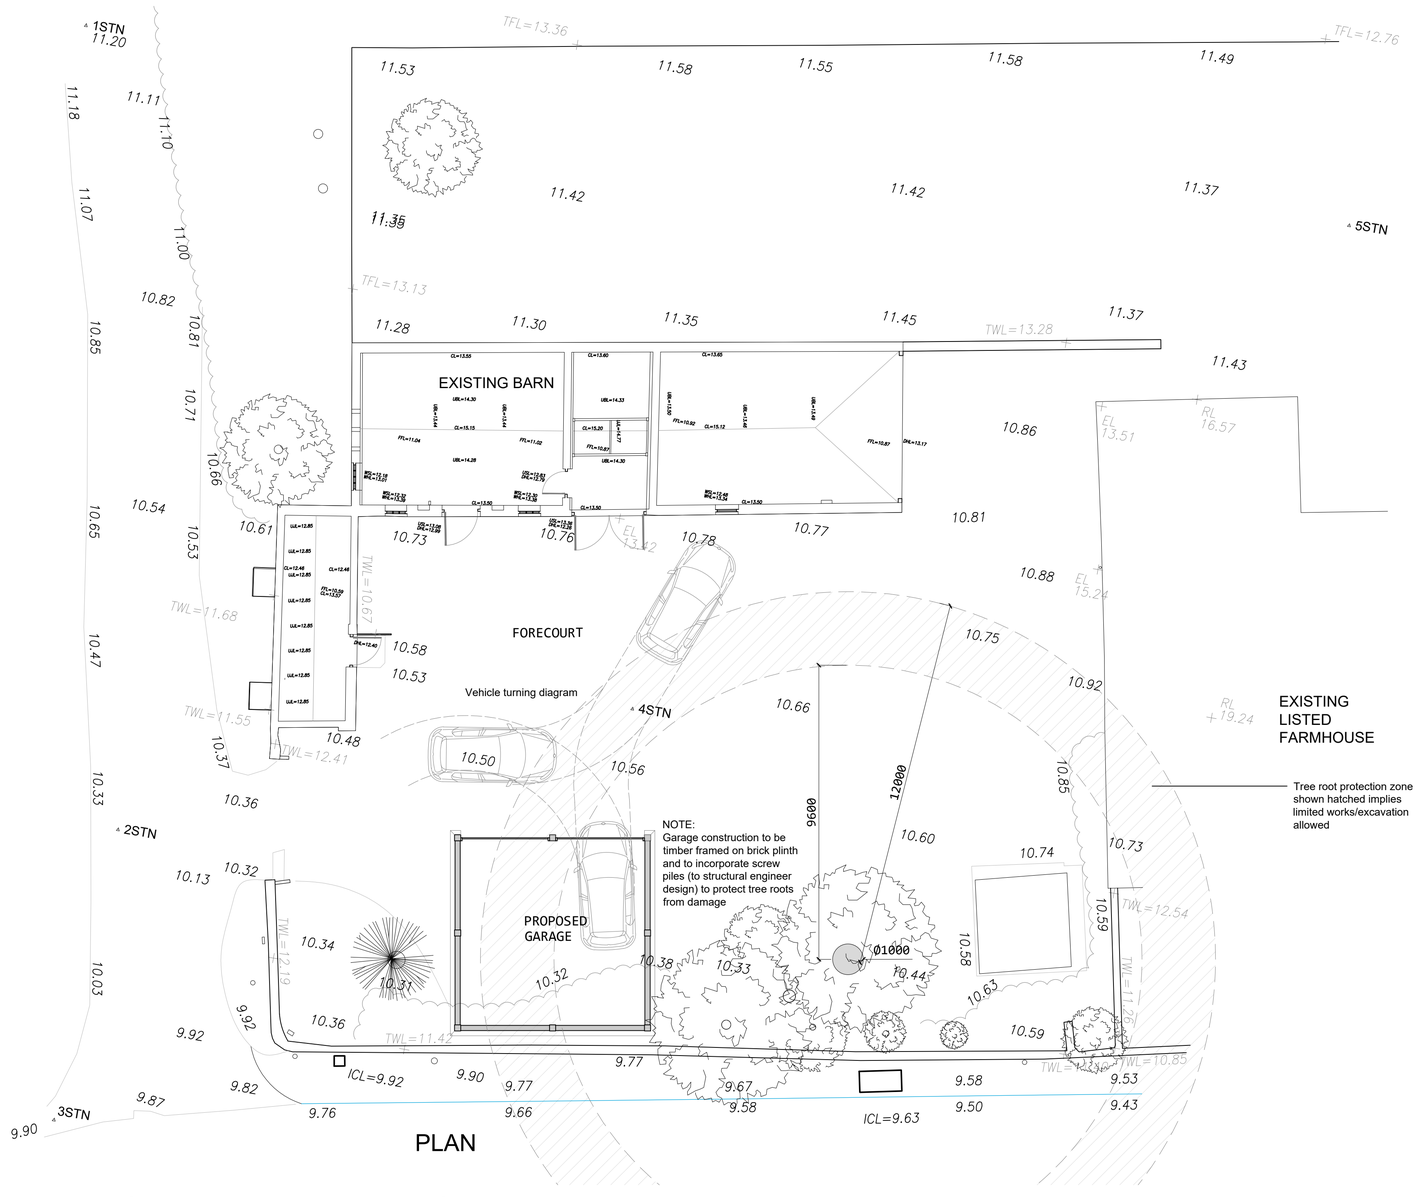

PLAN

5 0 5 10

Scale Bar 1:100

N

REV	DATE	BY	AMENDMENT

folkes architects
The Old Forge
6 Church Street
Storrington
West Sussex
RH20 4LA
t. 01903 868629
info@folkesarchitects.co.uk

CLIENT
Mrs & Mr England

JOB TITLE
Proposed Garage
Upper Farm
Upper Brighton Road
Worthing
West Sussex BN14 9JU

DRAWING TITLE
Proposed Plan, Section and Elevations

DRAWING STATUS
Planning
NOT FOR CONSTRUCTION USE UNLESS STATED AS 'CONSTRUCTION'

DATE	SCALE	DRAWN BY
Aug 2023	1:100@A1	GW
		CHECKED BY MF

JOB NO.	DRAWING NO.	REVISION
23032	2.02	