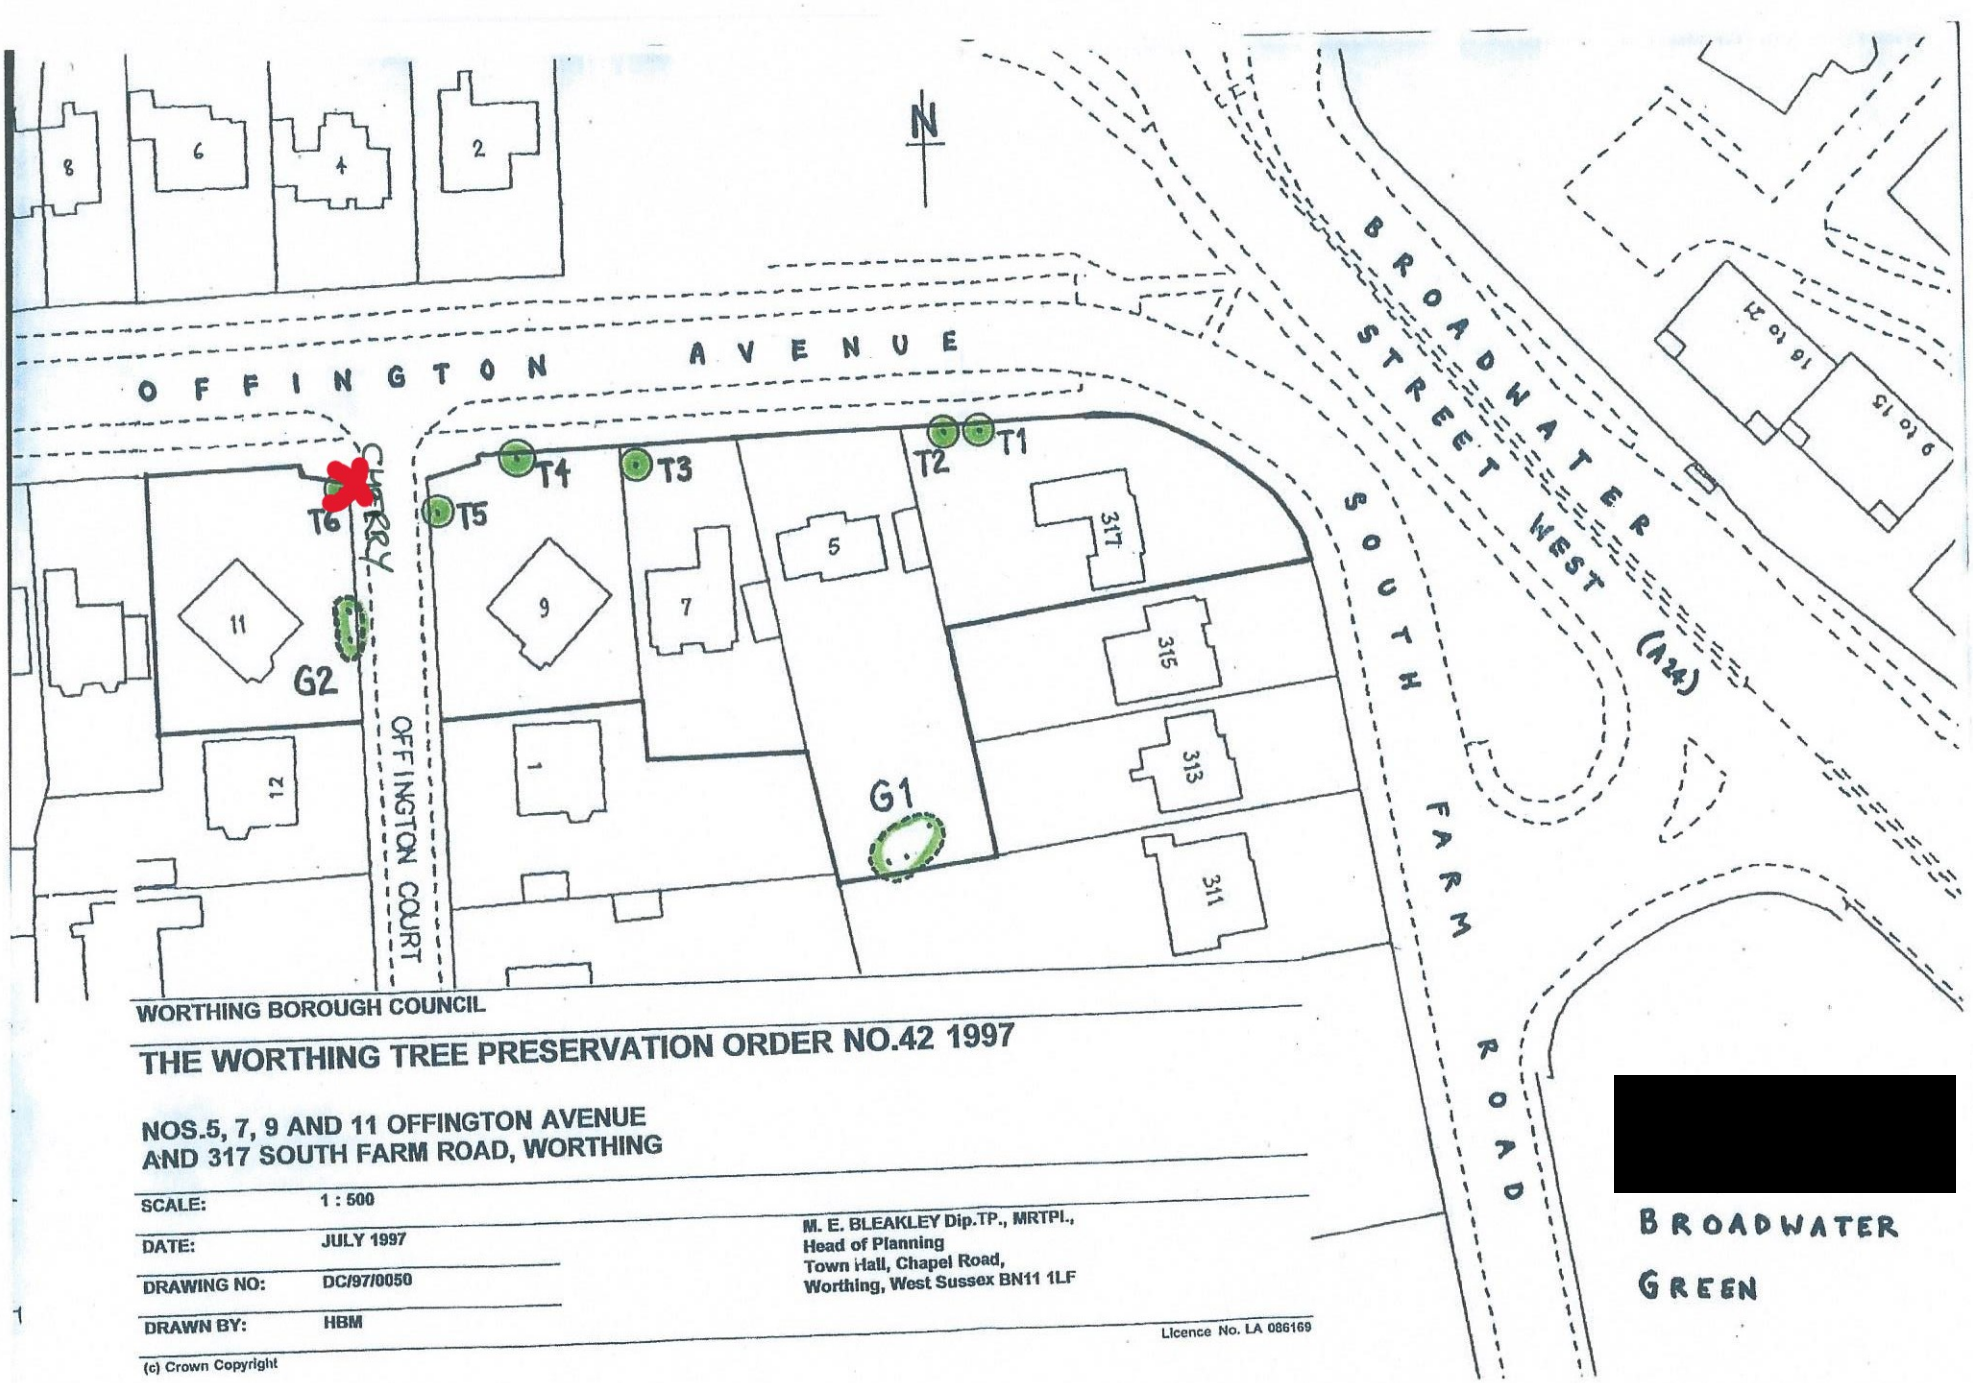


PLAN 1

WORTHING BOROUGH COUNCIL

THE WORTHING TREE PRESERVATION ORDER NO.42 1997

NOS.5, 7, 9 AND 11 OFFINGTON AVENUE AND 317 SOUTH FARM ROAD, WORTHING

SCALE:	1 : 500
DATE:	JULY 1997
DRAWING NO:	DC/97/0050
DRAWN BY:	HBM

M. E. BLEAKLEY Dip.TP., MRTPI.,
Head of Planning
Town Hall, Chapel Road,
Worthing, West Sussex BN11 1LF

Licence No. LA 086169

(c) Crown Copyright