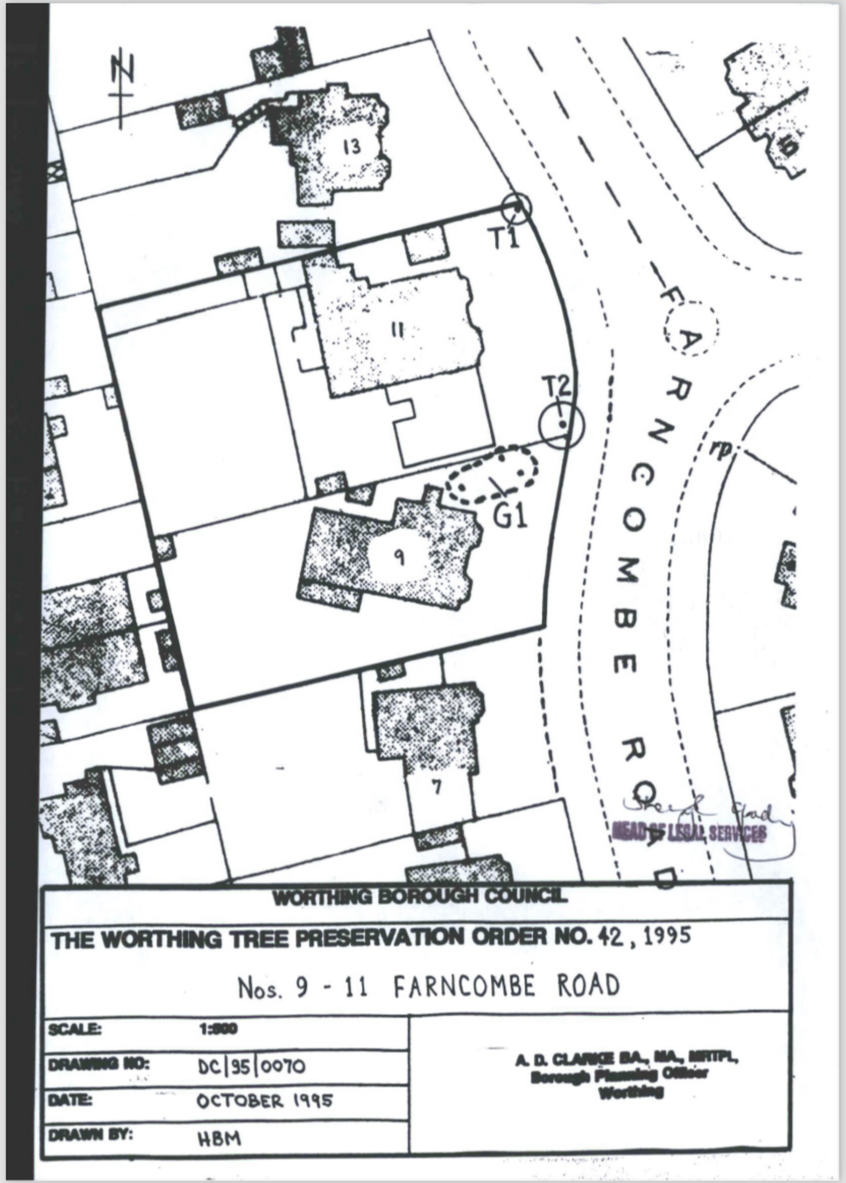
N
13
T1
11
T2
G1
9
7
FARNCOMBE ROAD
HEAD OF LEGAL SERVICES
WORTHING BOROUGH COUNCIL
THE WORTHING TREE PRESERVATION ORDER NO. 42, 1995
Nos. 9 - 11 FARNCOMBE ROAD
SCALE: 1:500
DRAWING NO: DC/95/0070
DATE: OCTOBER 1995
DRAWN BY: HBM
A. D. CLARKE BA., MA., MRTPI,
Borough Planning Officer
Worthing