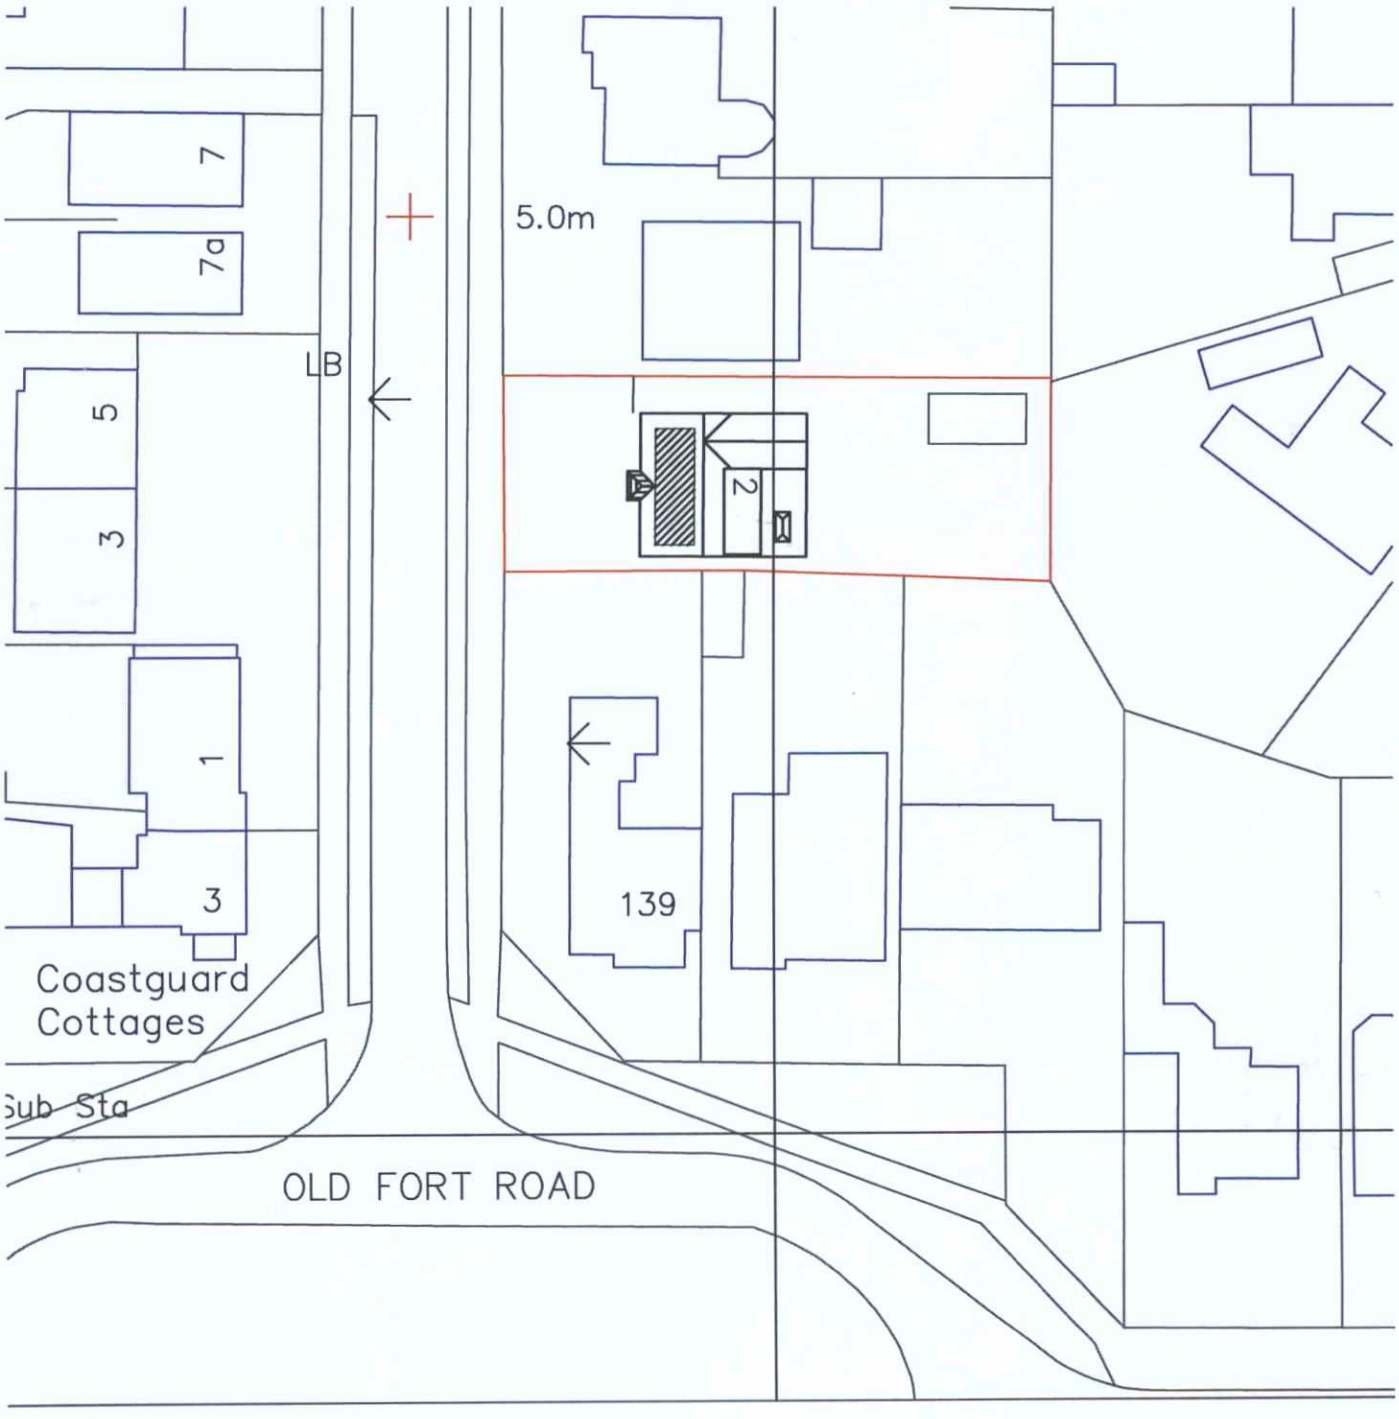

0 20 40 60 80

Metres

N

2 The Burrells
Shoreham
Site Plan ~~1:1250~~ 1:500
A4 Paper

ADUR & WORTHING
PLANNING SERVICES

PLAN	AWDM/ 0441/17
DATE ~~VALID~~	Rec'd: 16/5/17

AMENDMENT