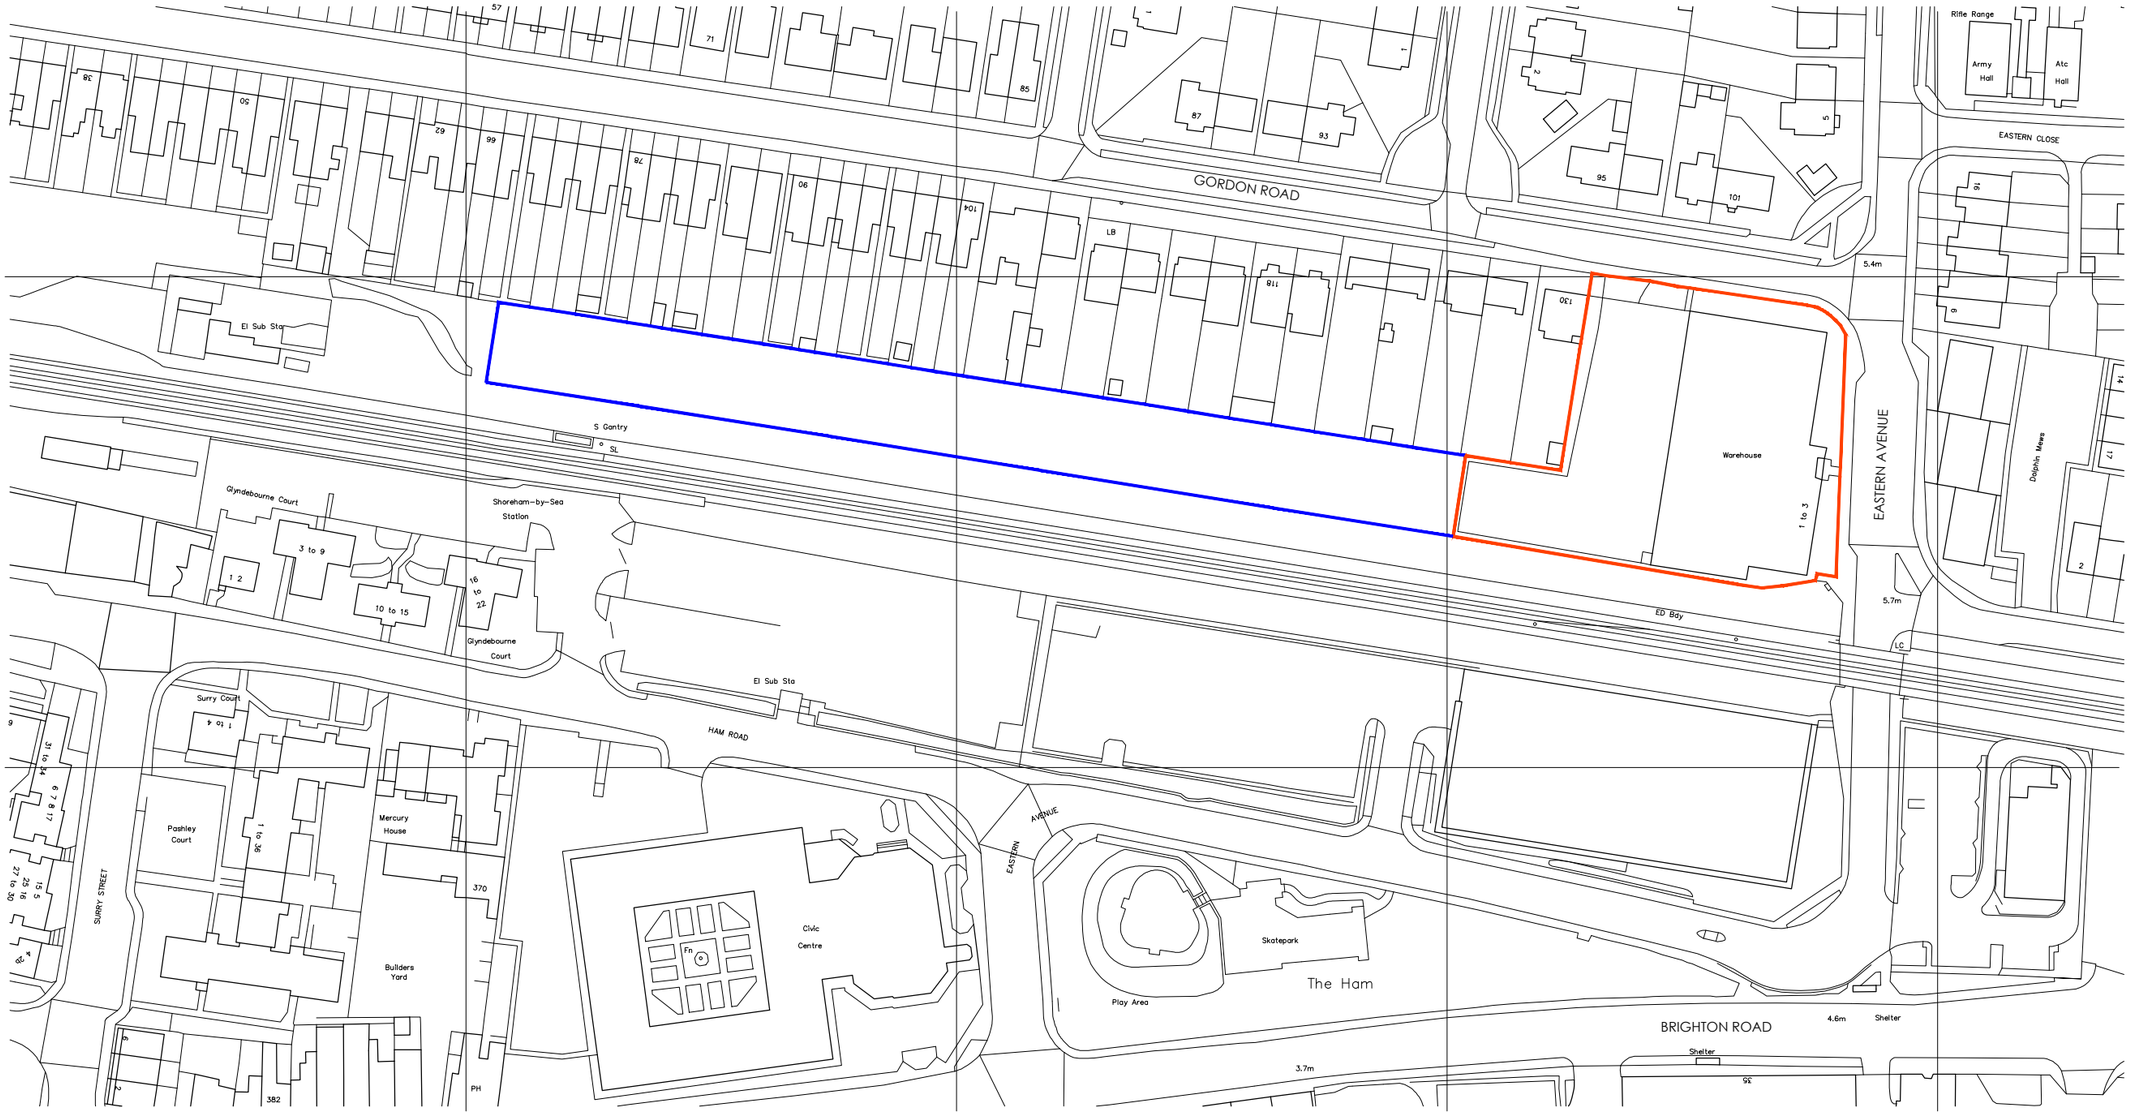


0m 10m 20m 30m 40m 50m 100m

Rev	Date	Description	Rev By	Chk'd By
B	19-10-2016	New scale bar added	PAW	
A	06-10-2016	Site Boundary Amended	AOA	

Project Title	Conversion and Fit-Out Proposed Self Storage Unit 1-3 EASTERN AVE. SHOREHAM-BY-SEA WEST SUSSEX, BN43 6PD
Client	ALBOX SERVICES Ltd.
Status	PLANNING
Scale	1:1250
Drawing Size	A3
Date	12.09.2016
Drawn By	PAW
Checked	RO'D

Drawing Title	Site Location Plan
Job-Dwg No	14529-100
Rev	B

☐ 2 St. Johns North, Wakefield, WF1 3QA t. 01924 291800

☐ Carvers Warehouse, 77 Dale Street, Manchester, M1 2HG t. 0161 2388555

■ The Old Rectory, 79 High Street, Newport Pagnell, MK16 8AB t. 01908 211577

☐ 101 London Road, Reading, RG1 5BY t. 0118 9507700

☐ 10 Gees Court, St Christophers Place, London, W1U 1JJ t. 0207 4091215

THE HARRIS PARTNERSHIP
ARCHITECTS
www.harrispartnership.com

CAD file reference J:\14000\14529\17.0 Drawings\100 Series-Planning

This drawing is copyright and may not be reproduced in whole or part without written authority. Do not scale off this drawing.