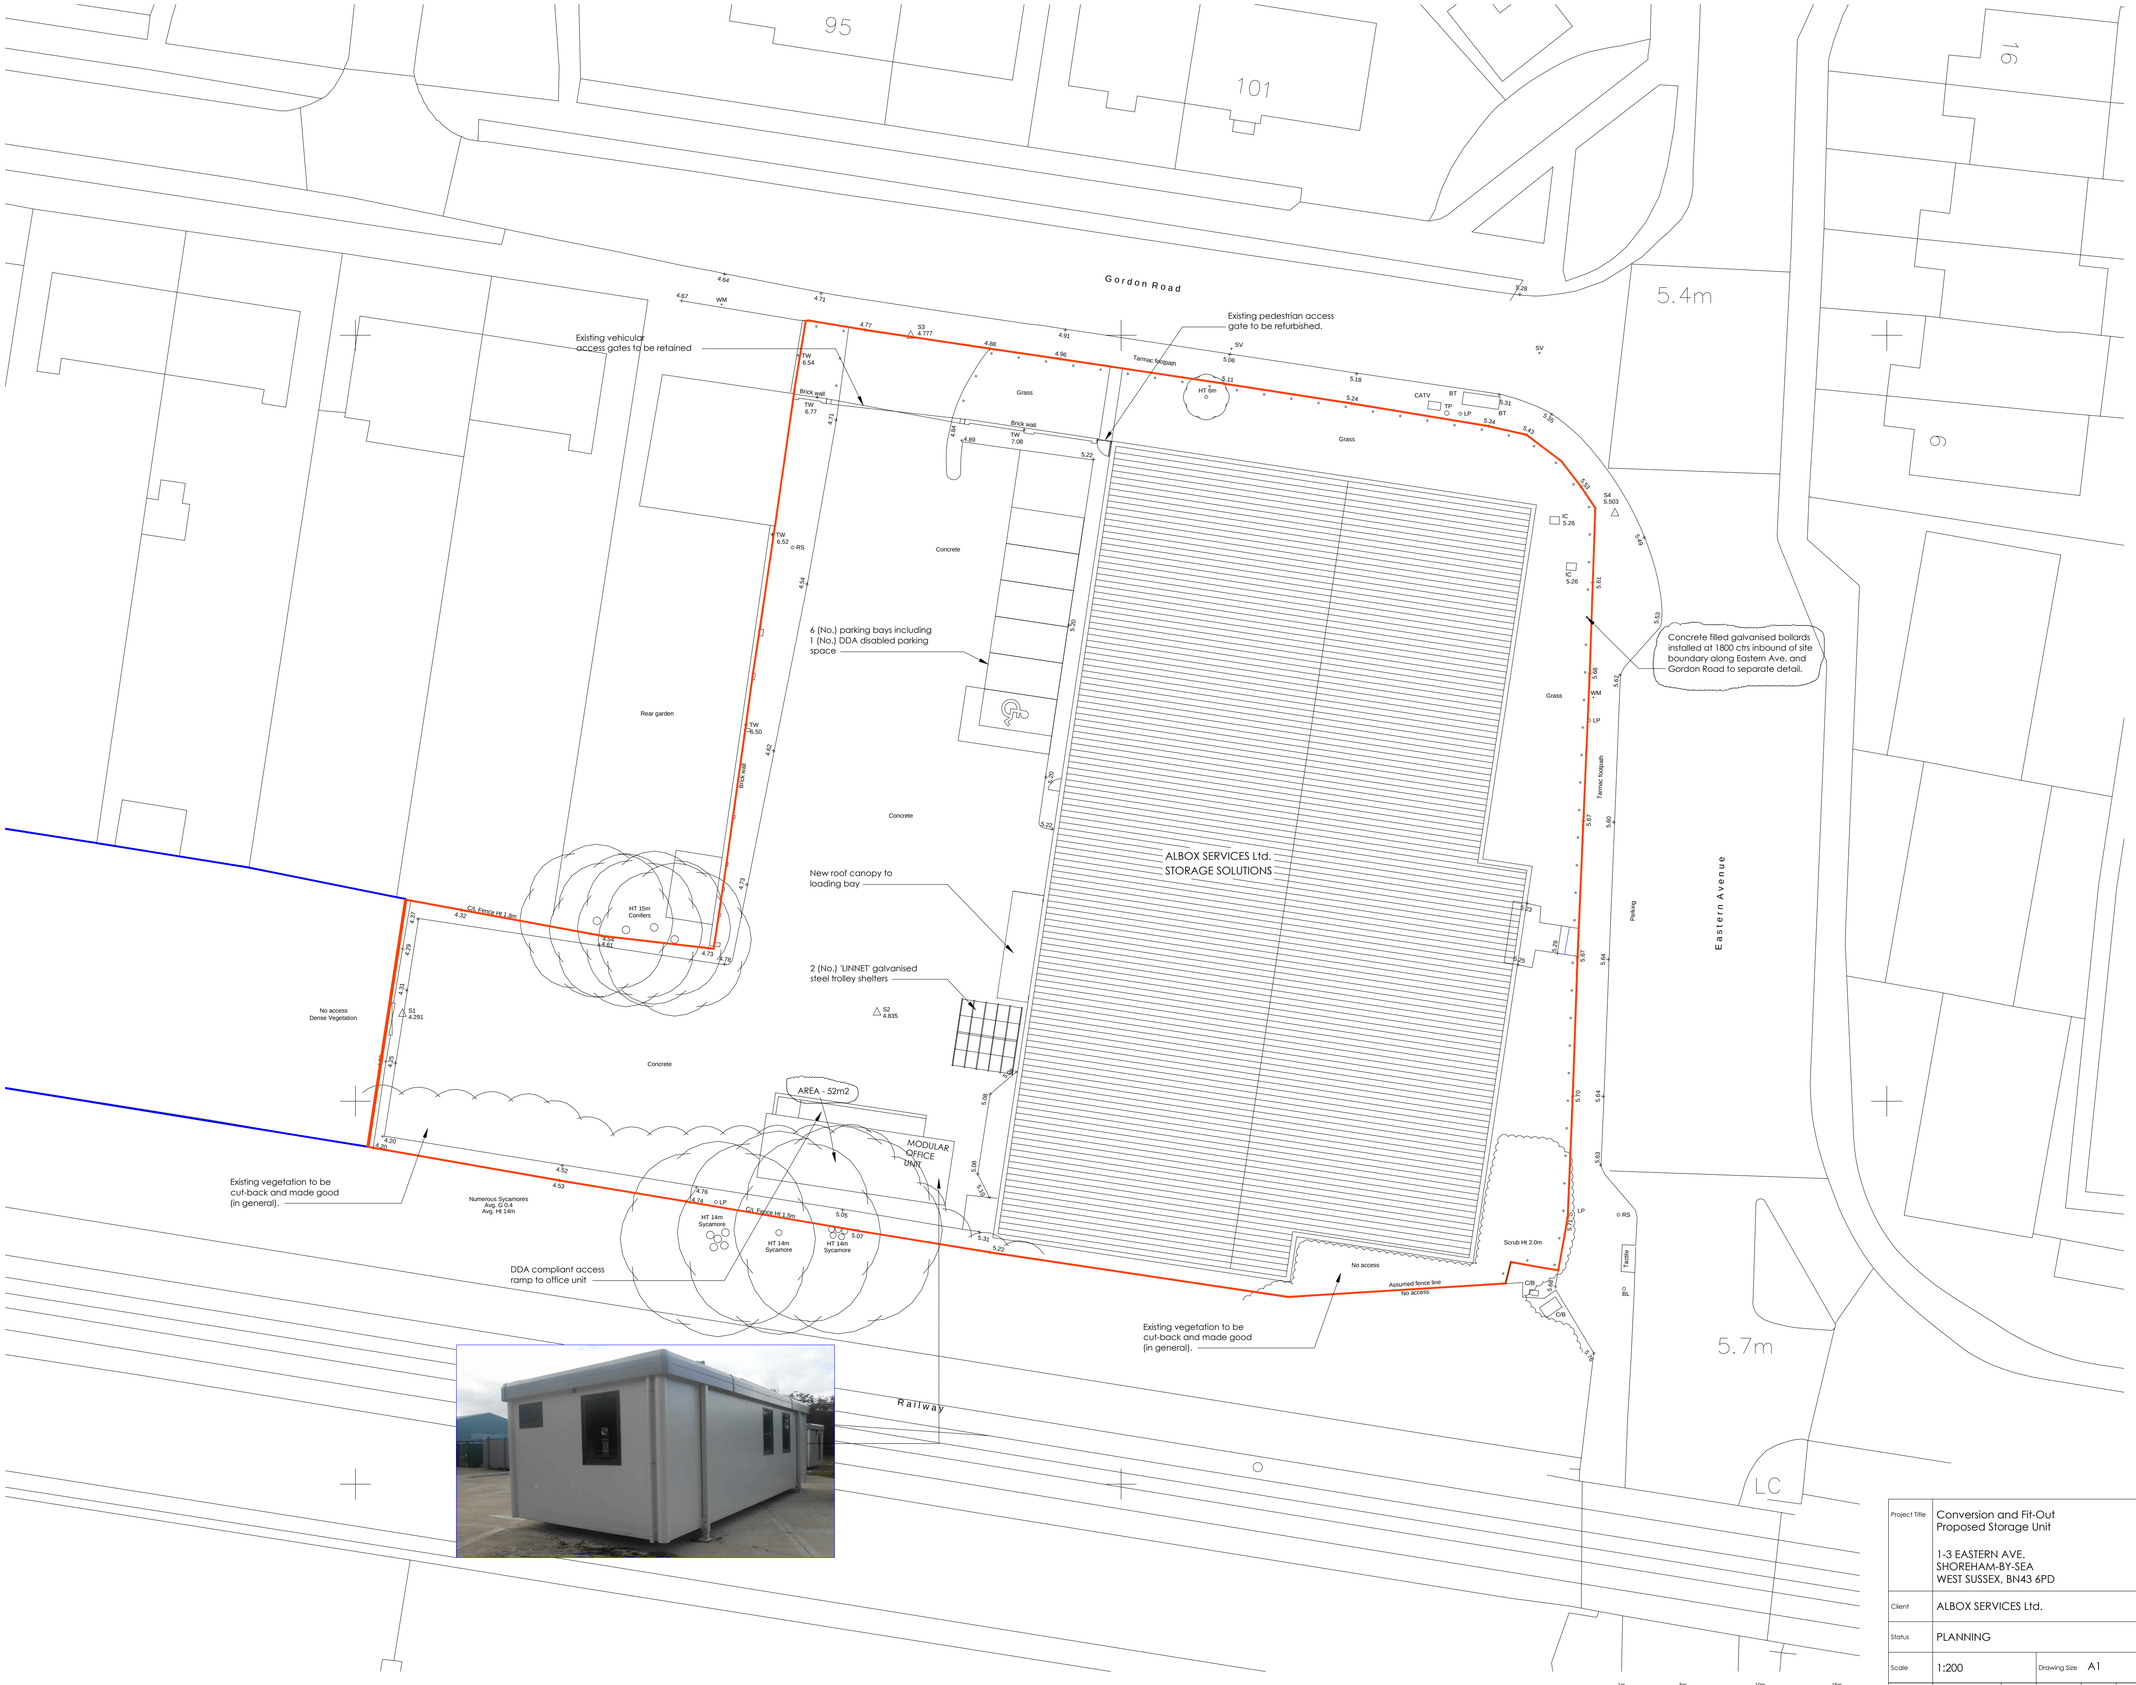

Rev	Date	Description	Rev By	Chk'd By
A	06-10-2016	Site Boundary Amended, Photo of "Portacabin" Placed & Notes added	AOA	

Project Title	Conversion and Fit-Out Proposed Storage Unit 1-3 EASTERN AVE. SHOREHAM-BY-SEA WEST SUSSEX, BN43 6PD
Client	ALBOX SERVICES Ltd.
Status	PLANNING
Scale	1:200 — Drawing Size A1
Date	05/09/2016 — Drawn By PAW — Checked RO'D

Drawing Title	Proposed Site Plan
Job-Dwg No	14529-104 — Rev A

☐ 2 St. Johns North, Wakefield, WF1 3QA t. 01924 291800
☐ Carvers Warehouse, 77 Dale Street, Manchester, M1 2HG t. 0161 2388555
■ The Old Rectory, 79 High Street, Newport Pagnell, MK16 8AB t. 01908 211577
☐ 101 London Road, Reading, RG1 5BY t. 0118 9507700
☐ 10 Gees Court, St Christophers Place, London, W1U 1JJ t. 0207 4091215

THE HARRIS PARTNERSHIP ARCHITECTS
www.harrispartnership.com

This drawing is copyright and may not be reproduced in whole or part without written authority. Do not scale off this drawing.

CAD file reference J:\14000\14529\17.0 Drawings\100 Series-Planning