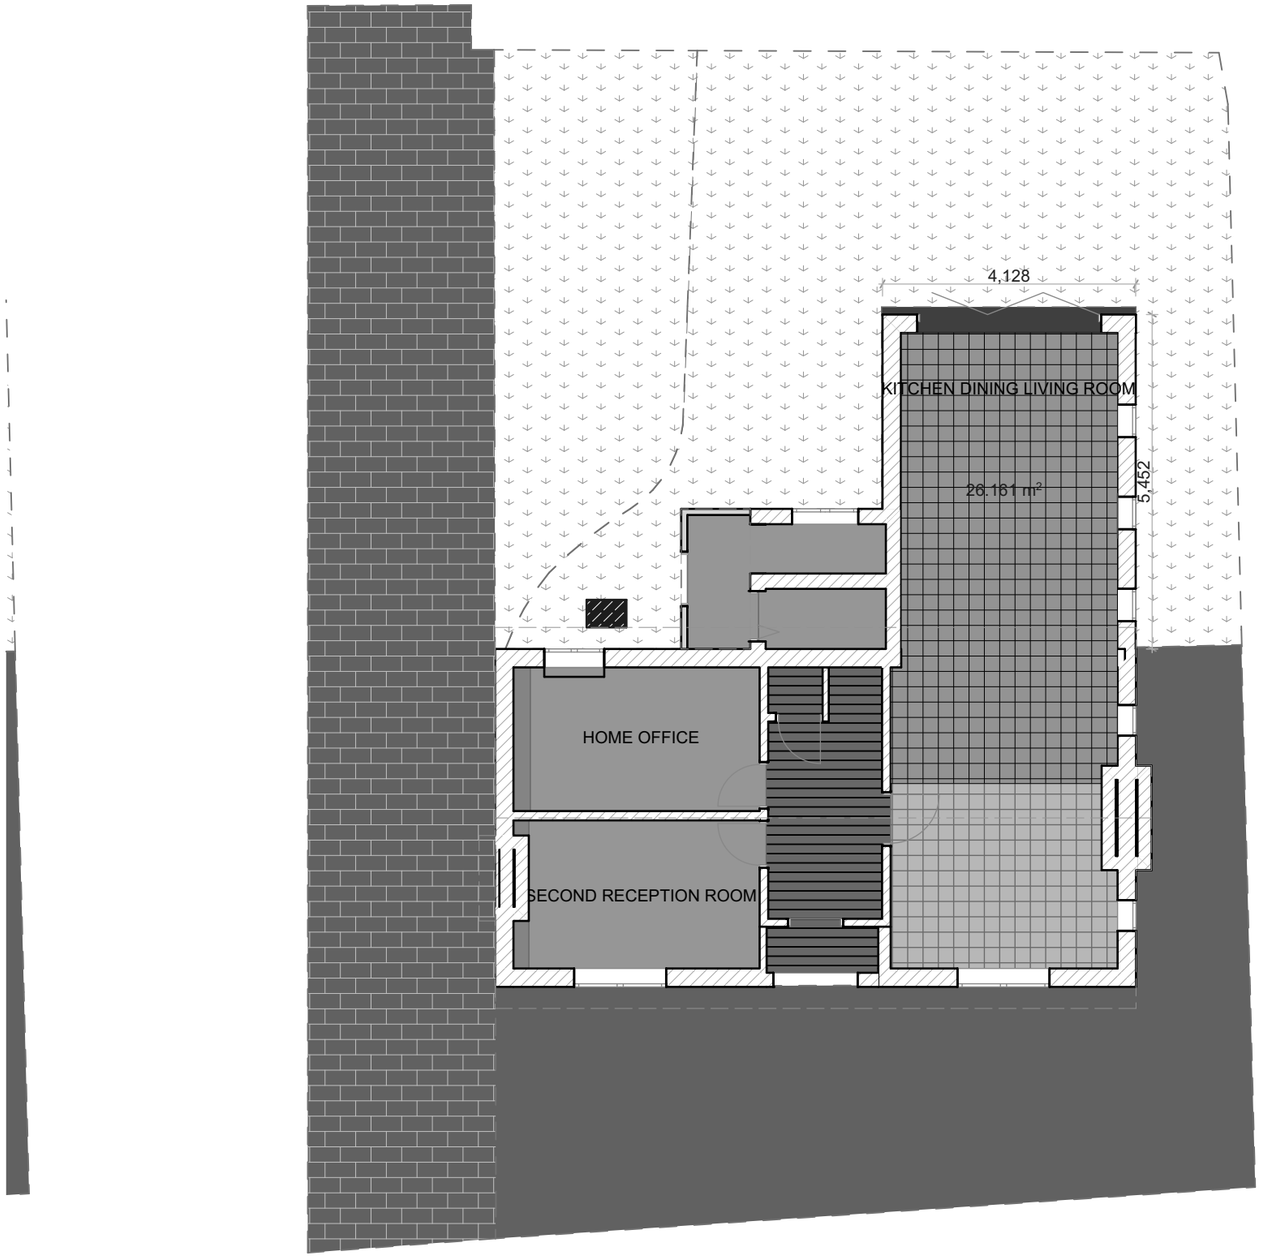

1
-

PROPOSED GROUND FLOOR
1:100

1 10

BAVIAN DESIGN

WWW.BAVIANDESIGN.COM
© 2022 Bavian Design Ltd. All rights reserved. Designs remain under exclusive ownership of Bavian Design Ltd. and cannot be replicated, utilised in any way for any purpose without prior written consent from Bavian Design Ltd.

DRAWN BY: SAM TAYLOR DATE: 12/07/2022

A: 39-40 BOND STREET BRIGHTON BN1 1RD UK
E: SAM@BAVIANDESIGN.COM
T: 07961363784

SITE ADDRESS

15 SOUTH STREET LANCING WEST SUSSEX BN15 8AN UK

DRAWING NAME:

PROPOSED GROUND FLOOR

DRAWING SCALE: 1:100

DRAWING STATUS **PLANNING**

LAYOUT ID: BVN.04 REV2.1

REVISION: WIP - 02