NOTES

A1

This drawing is copyright and shall not be reproduced nor used for any other purpose without written permission of the authors.


Do not copy from this drawing, use figured dimensions only.

The drawing must be read in conjunction with all other related drawings and documentation.


It is the contractor's responsibility to ensure compliance with the Building Regulations.

It is the contractor's responsibility to check all dimensions on site, any discrepancy to be reported immediately.


Details and sizes shown are indicative only and are subject to confirmation by the relevant Specialist Sub-contractor.

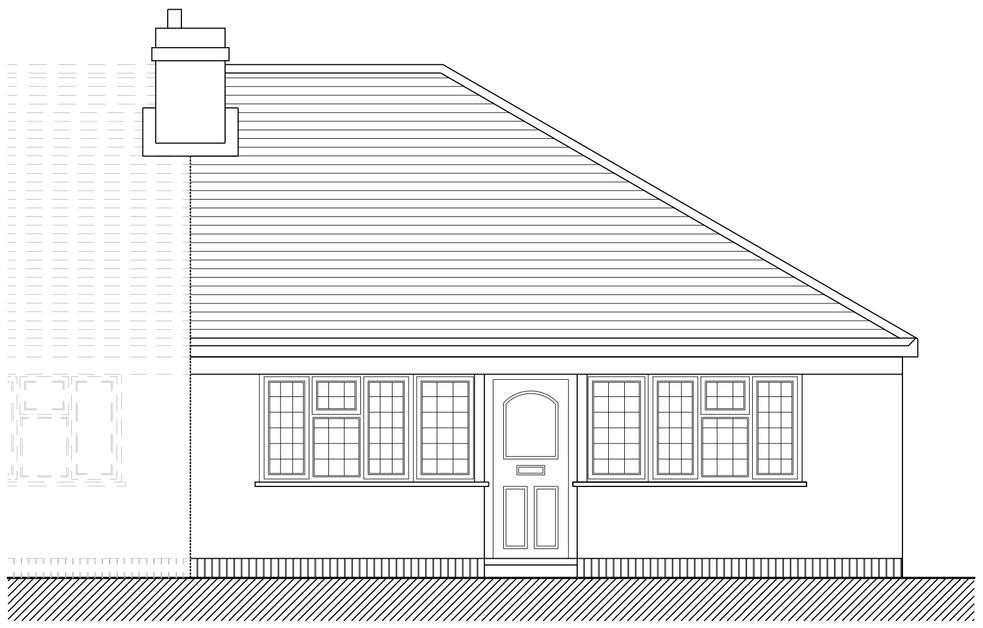


Existing Front Elevation (North)
Scale 1:50

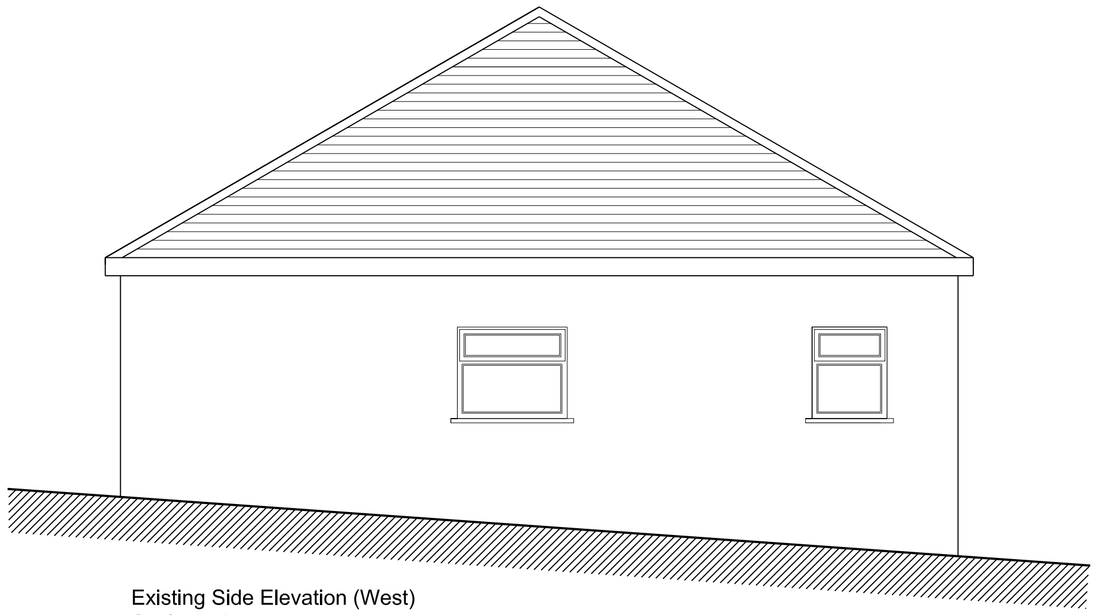


Existing Side Elevation (West)
Scale 1:50

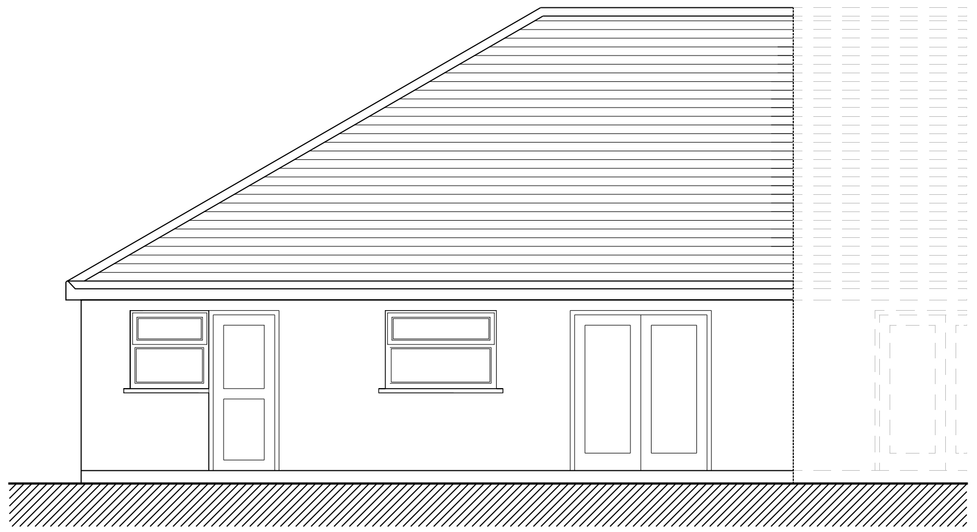


Existing Rear Elevation (South)
Scale 1:50

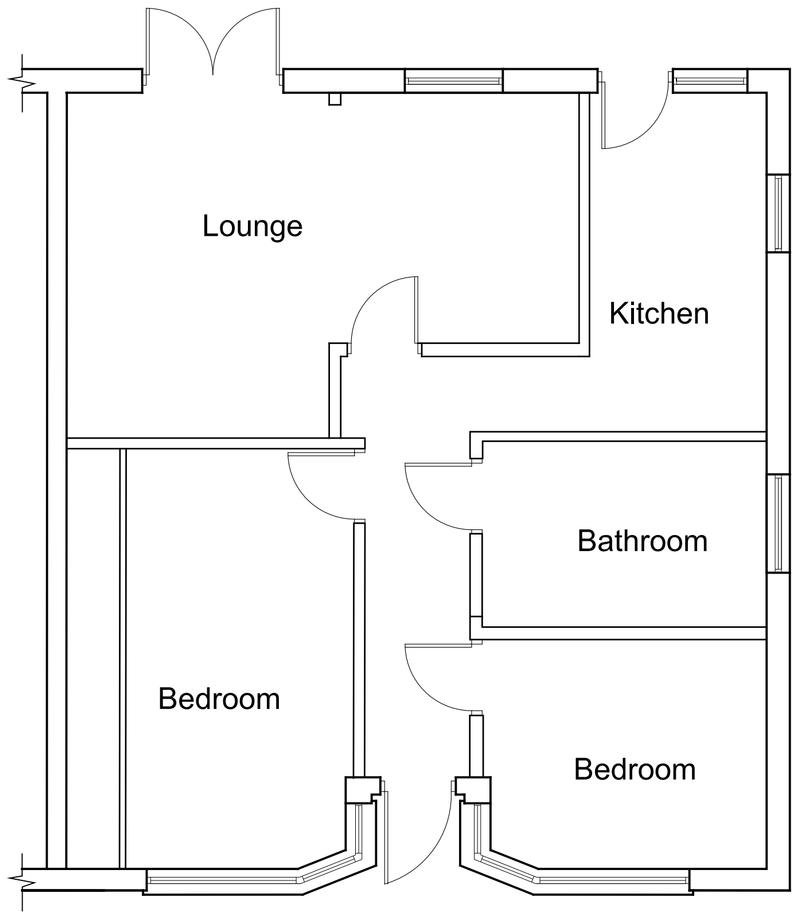

Existing Ground Floor Plan
Scale 1:50

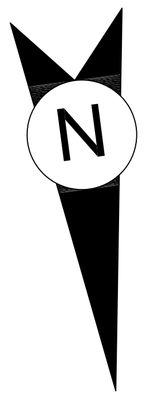

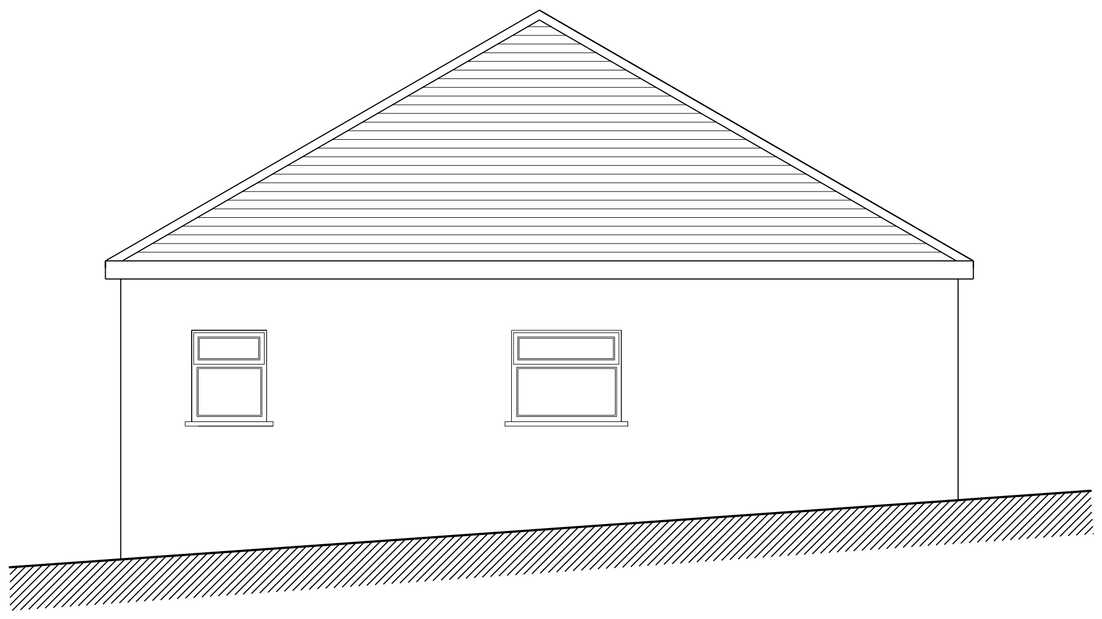

Existing Side Elevation (East)
No. 57 Adur Avenue
Scale 1:50

Revisions			
B	11.07.22	East Elevation Added (No. 57)	LJ
A	08.07.22	Elevation orientation added Drawings can be scaled for planning purposes	LJ
Rev	Date	Description	By

BLB CHARTERED SURVEYORS

BLB House, 15-16 Hunns Mere Way
Brighton BN2 6AH
t: 01273 301 888
enquiries@blbsurveyors.co.uk
blbsurveyors.co.uk

Client: Madeleine Harris & Alex Penberthy

Project:
59 Adur Avenue
Shoreham by Sea
BN43 5NL

Drawing Title:
Proposed Loft Extension

Scale: 1:50 (when printed @ A1)	Drawn By: LJ	Date: 04/11/21
	Checked By: _	Date:

Preliminary ☐ Planning ☒ Tender ☐ Construction ☐

Issue: PLANNING

Job:	Dwg No:	Rev:
21125	150	B

A1

1:50 Scale in Meters
0 1 2 3 4 5