NOTES

A1

This drawing is copyright and shall not be reproduced nor used for any other purpose without written permission of the authors.

Do not copy from this drawing, use figured dimensions only.

The drawing must be read in conjunction with all other related drawings and documentation.


It is the contractor's responsibility to ensure compliance with the Building Regulations.

It is the contractor's responsibility to check all dimensions on site, any discrepancy to be reported immediately.


Details and sizes shown are indicative only and are subject to confirmation by the relevant Specialist Sub-contractor.




Proposed Front Elevation (North)
Scale 1:50

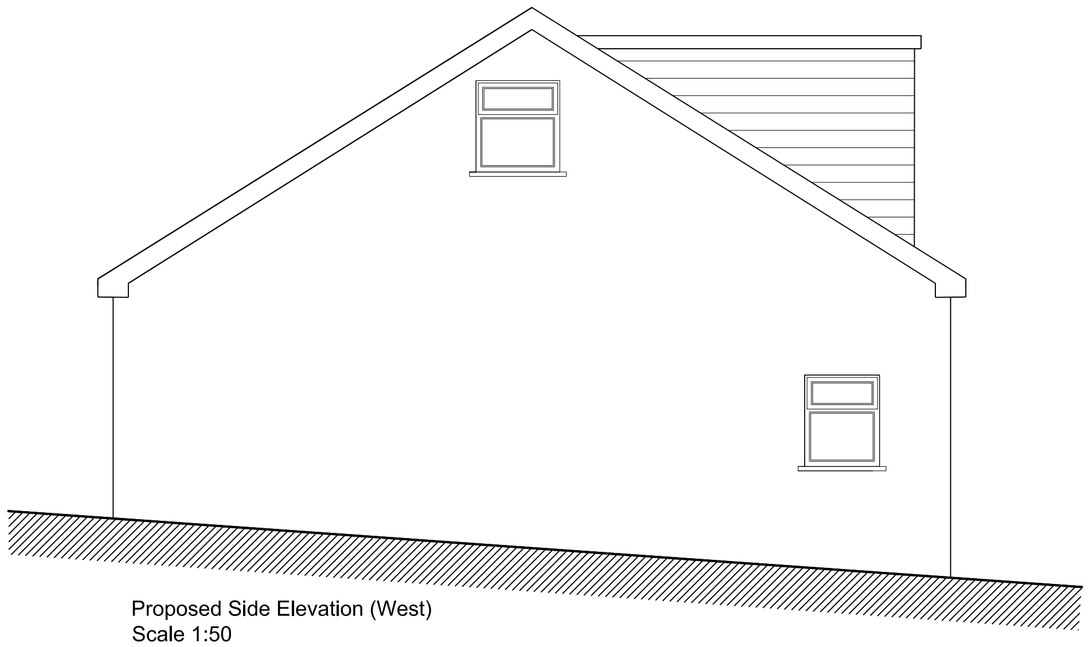


Proposed Side Elevation (West)
Scale 1:50

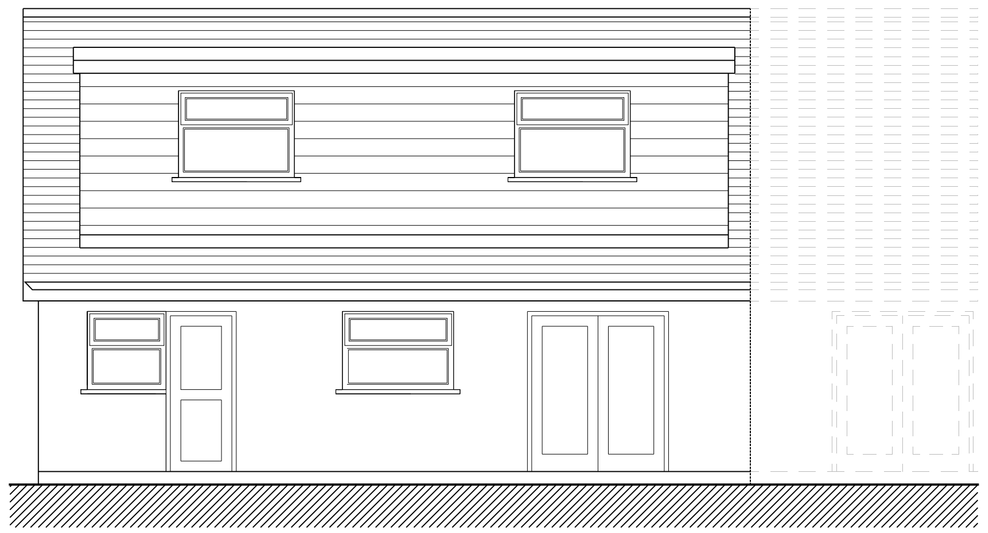


Proposed Rear Elevation (South)
Scale 1:50

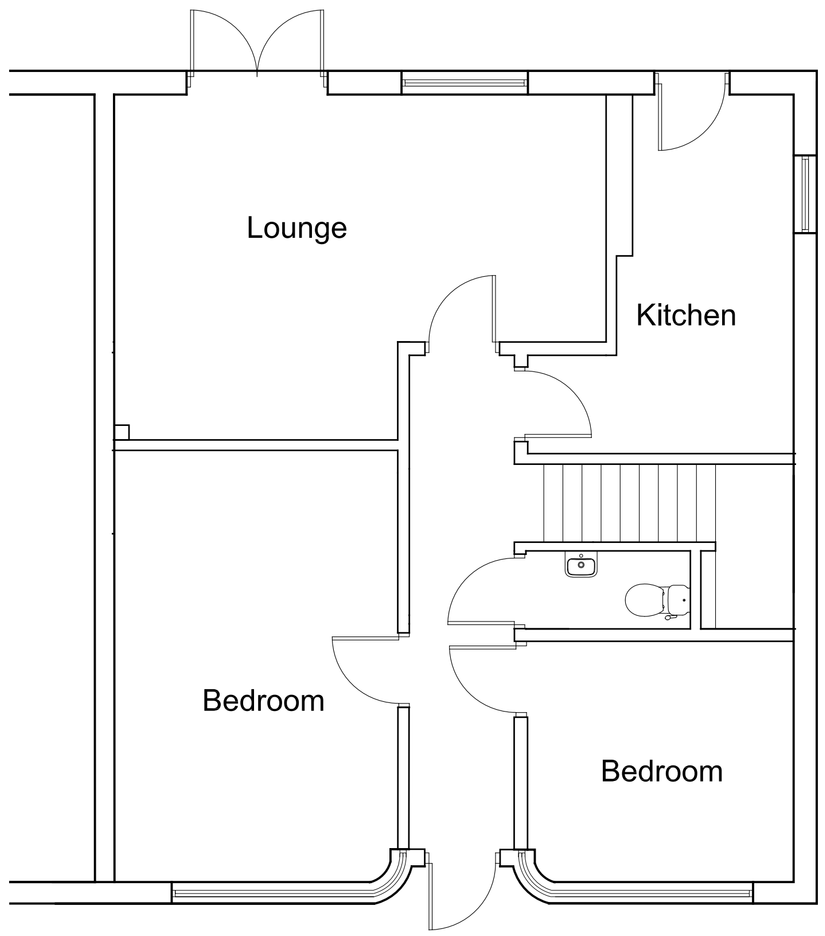

Proposed Ground Floor Plan
Scale 1:50

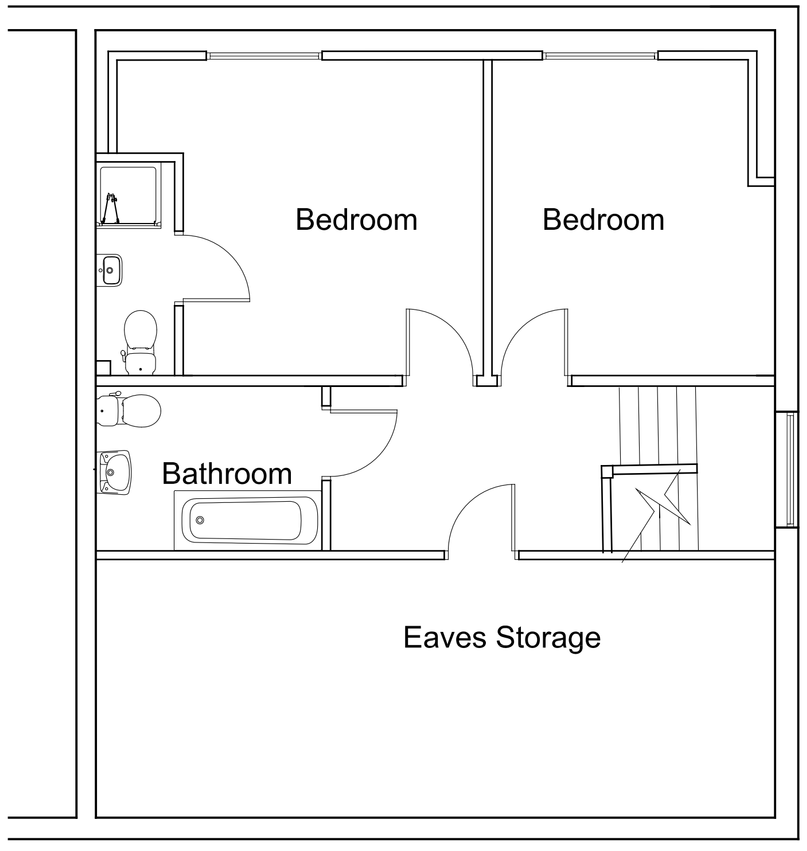

Proposed First Floor Plan
Scale 1:50

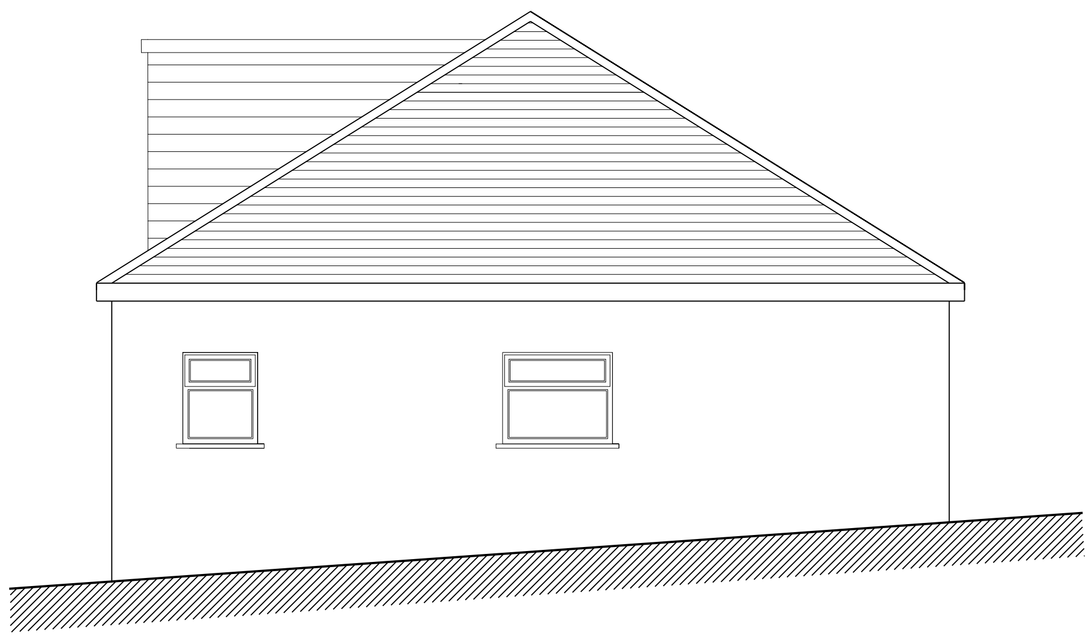

Proposed Side Elevation (East)
No. 57 Adur Avenue - Please note no works are proposed for No. 57
Scale 1:50

Revisions

Rev	Date	Description	By
B	11.07.22	East Elevation Added (No. 57)	LJ
A	08.07.22	Elevation orientation added Drawings can be scaled for planning purposes	LJ

BLB CHARTERED SURVEYORS

BLB House, 15-16 Hunns Mere Way
Brighton BN2 6AH
t: 01273 301 888
enquiries@blbsurveyors.co.uk
blbsurveyors.co.uk

Client: Madeleine Harris & Alex Penberthy

Project:
59 Adur Avenue
Shoreham by Sea
BN43 5NL

Drawing Title:
Proposed Loft Extension

Scale: 1:50 (when printed @ A1)	Drawn By: LJ	Date: 04/11/21
	Checked By: _	Date:

Preliminary ☐ Planning ☒ Tender ☐ Construction ☐

Job: 21125 Dwg No: 151 Rev: B

Issue: PLANNING

A1

1:50 Scale in Meters
0 1 2 3 4 5