

EVATION TO REAR GARDEN (SOUTH)

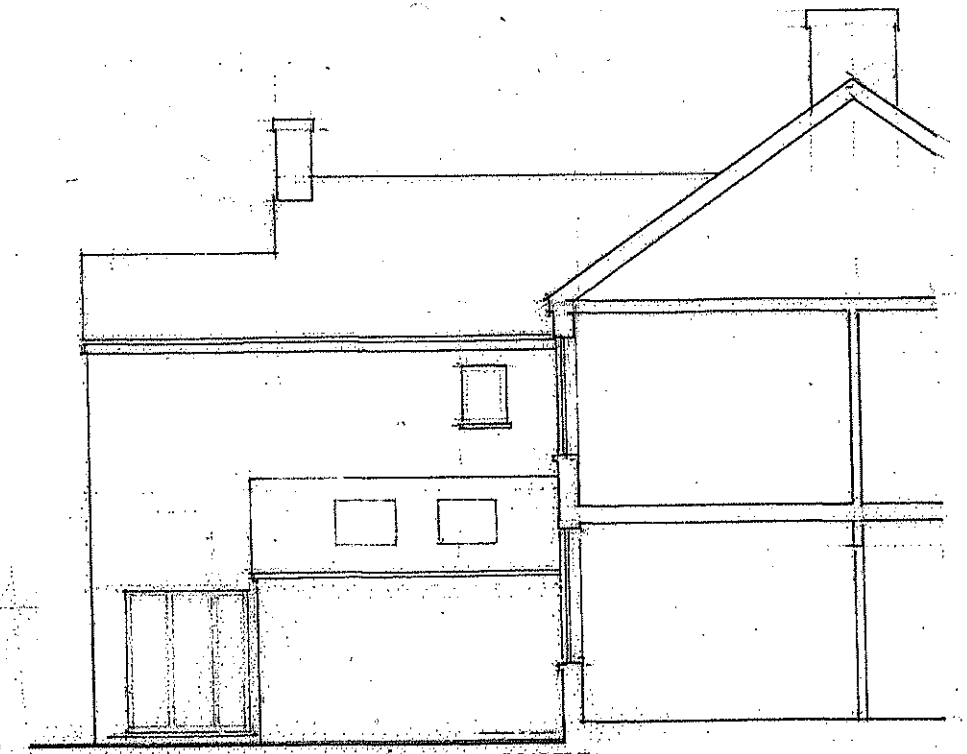

EAST ELEVATION FACING ADJOINING PROPERTY

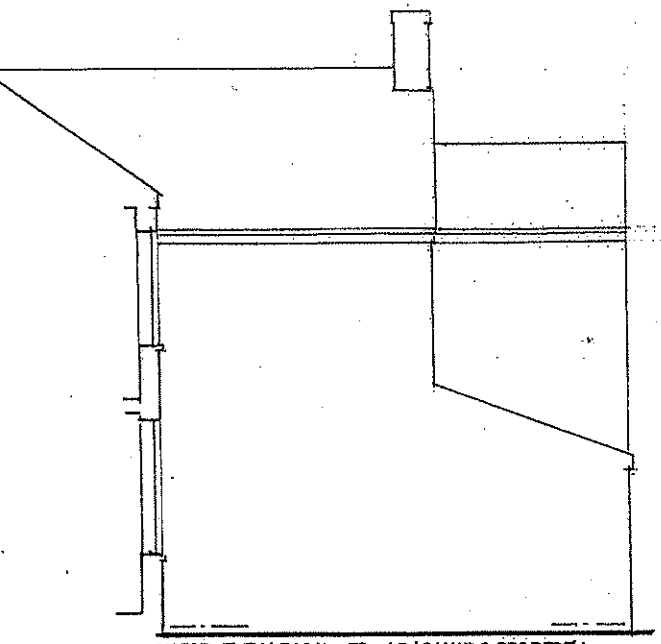

WEST ELEVATION TO ADJOINING PROPERTY

PLAN
DATE VALID
AWDM/ 0131/12
13 FEB 2012

revision A.
single storey length reduced to 4 m. & side wall moved 150 from boundary
13.02.12

GEOFFREY LAWRANCE

CHARTERED ARCHITECT
DIP. ARCH. RIBA

32 PARKSIDE
SHOREHAM-BY-SEA
WEST SUSSEX, BN43 6HA

TELEPHONE 01273 462793

32 MIDDLE ROAD SHOREHAM
proposed rear extension
ELEVATIONS _ (as proposed)

SCALE : 1:100
DATE : JAN 2012
DRAWN : G.L

drg. no.
01.12.13.A.