
Scale

0 1 2 3 4 5 6 7 8 9 10 Metres



Existing East Elevation

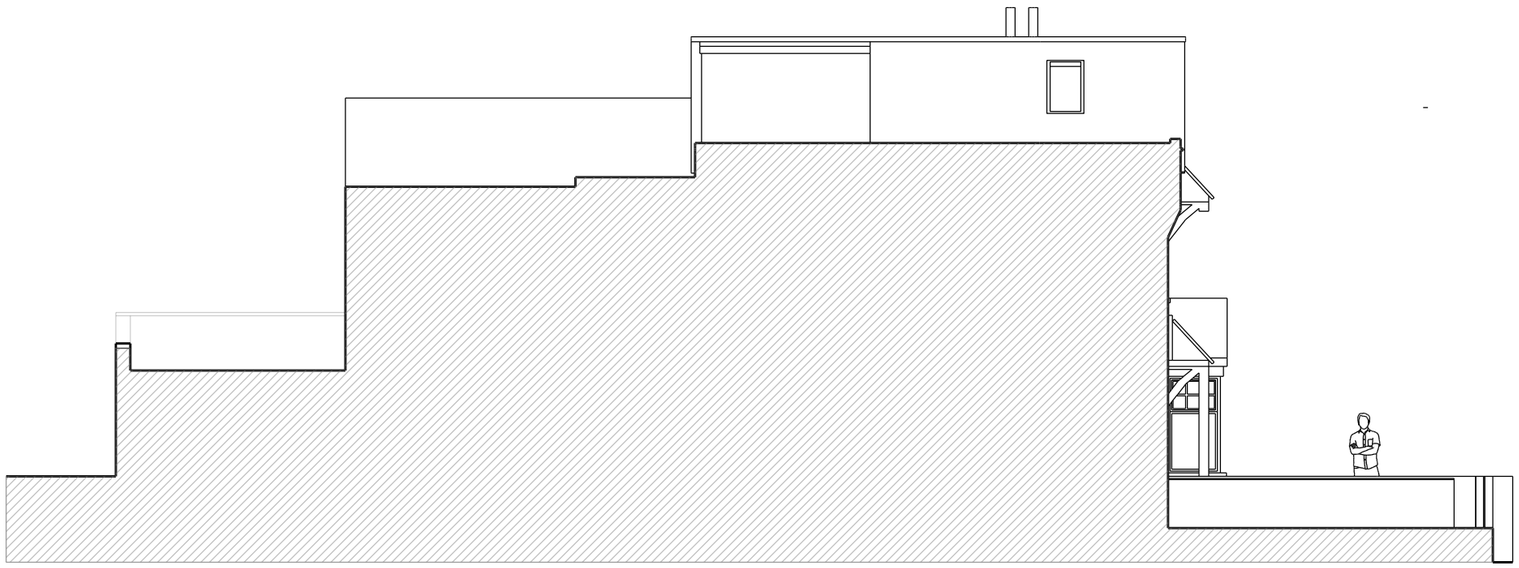

Existing East-Facing Section at Party Wall

SHAPE Architecture
WWW.SHAPEARCHITECTURE.CO.UK

FOR PLANNING

32 Victoria Road
Southwick BN42 4DH
PROJECT

Existing Elevations
DRAWING

Survey

1:100 @A3 January 2023
SCALE DATE

SU006 **A**
DWG. NO. REVISION

This drawing is copyright Shape Architecture Ltd.
The Contractor must not scale from the drawing.
All dimensions to be taken from dimension strings.
Where any discrepencies are found between dimensions these must be brought to the attention of the Architects for resolution. Where discrepencies exist between reference or assembly drawings and detail drawings the latter take preference.