

East Elevation:

North Elevation:

West Elevation:

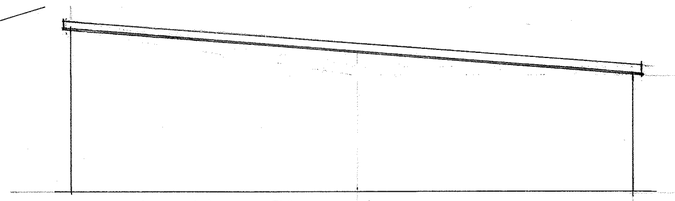

South Elevation:

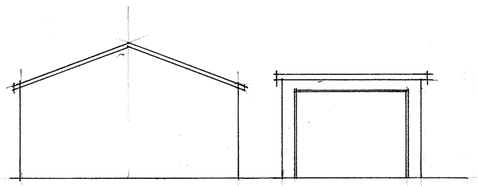

East Elevation – Existing.

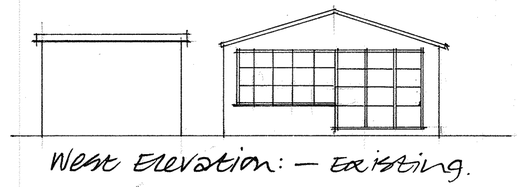

West Elevation: – Existing.

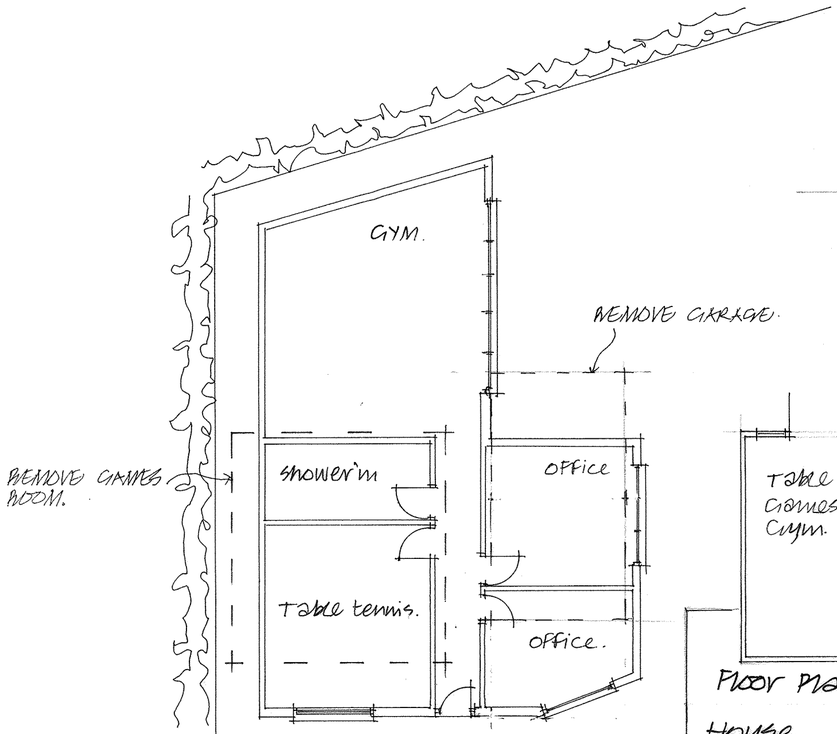

Floor Plan – Proposed.

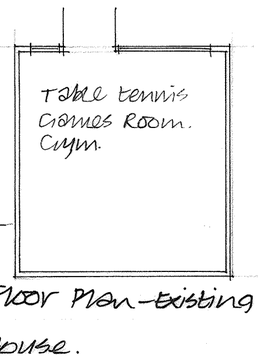

Floor Plan – Existing.

House.

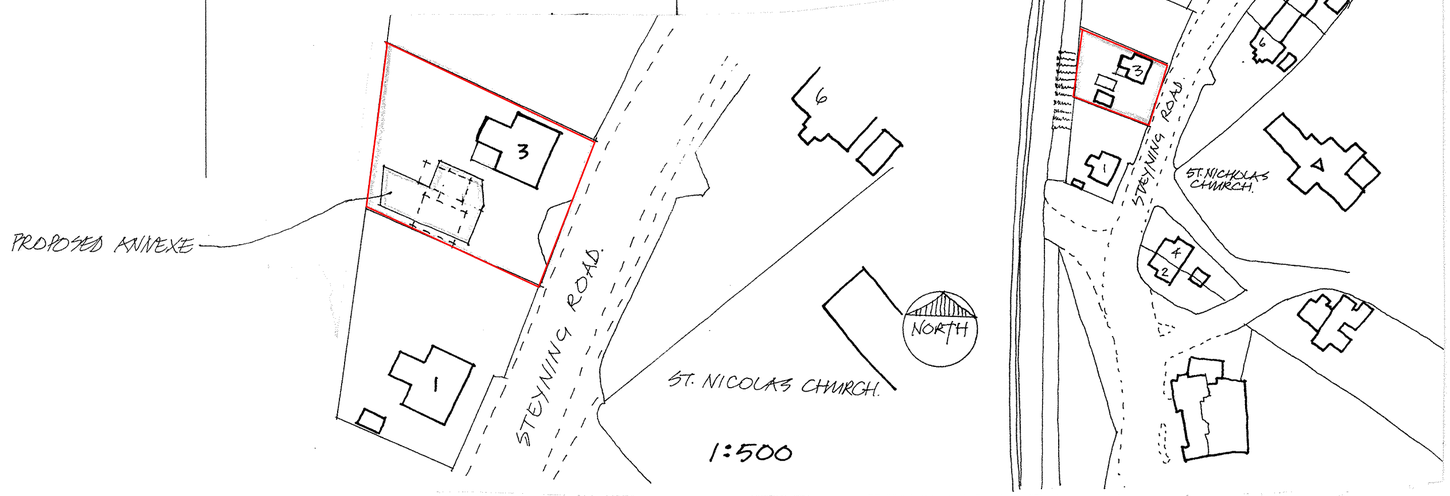

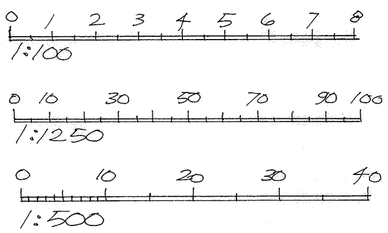

Notes:

All Dimensions must be checked on site and not scaled from this drawing

Contractor and client are reminded of their obligation under the Party Wall Act. If in doubt ask. Contractor is to confirm all below ground drain run direction and invert levels.

A		
	Date	Revisions

copyright

TIM CORDING
Architectural and Planning Services
3 Whitethorn Drive,
Brighton BN1 5LH
Tel: 07766647320
E: tim_cording@hotmail.co.uk

Client
MR & MRS. ALLAN.

Job Title
PROPOSED ANNEXE. GYM, GAMES ROOM & OFFICE. (WORKING FROM HOME)

Drawing Title
3 STEYNING ROAD. SHOREHAM-BY-SEA. WEST SUSSEX.

Scale 1:100

Date NOV. 2020 | Drawn by

Drg.No. | Rev

Paper Size A2